NOTE:

1. ALL TOWER LOCATIONS AND ELEVATIONS ARE APPROXIMATE BASED ON THE FAA NATIONAL AERONAUTICAL CHARTING OFFICE. (6/13/02 THRU 8/8/02).

2. HEIGHT AND HAZARD ZONING IS IN EFFECT IN MANNING, SOUTH CAROLINA WITH REGARDS TO THE AIRPORT.

3. REFER TO THE INNER APPROACH SURFACE PLAN AND PROFILE FOR A VIEW OF CLOSE-IN OBSTRUCTIONS.

4. THERE ARE NO KNOWN OBSTRUCTIONS OTHER THAN THOSE NOTED.

5. BASE MAP PROVIDED FROM USGS 7.5 MINUTE QUAD MAPS.

6. ALL ELEVATIONS ARE IN NAVD 88 FORMAT.

NON-OBSTRUCTIONS

LABEL	TYPE OBSTRUCTION	OBSTRUCTION ELEVATION	FAR PART 77 ELEVATION	OBSTRUCTION PENETRATION
A	TOWER	366	N/A	NONE
B	TOWER	464	N/A	NONE
C	TOWER	433	447.7	NONE
D	TOWER	413	616.5	NONE

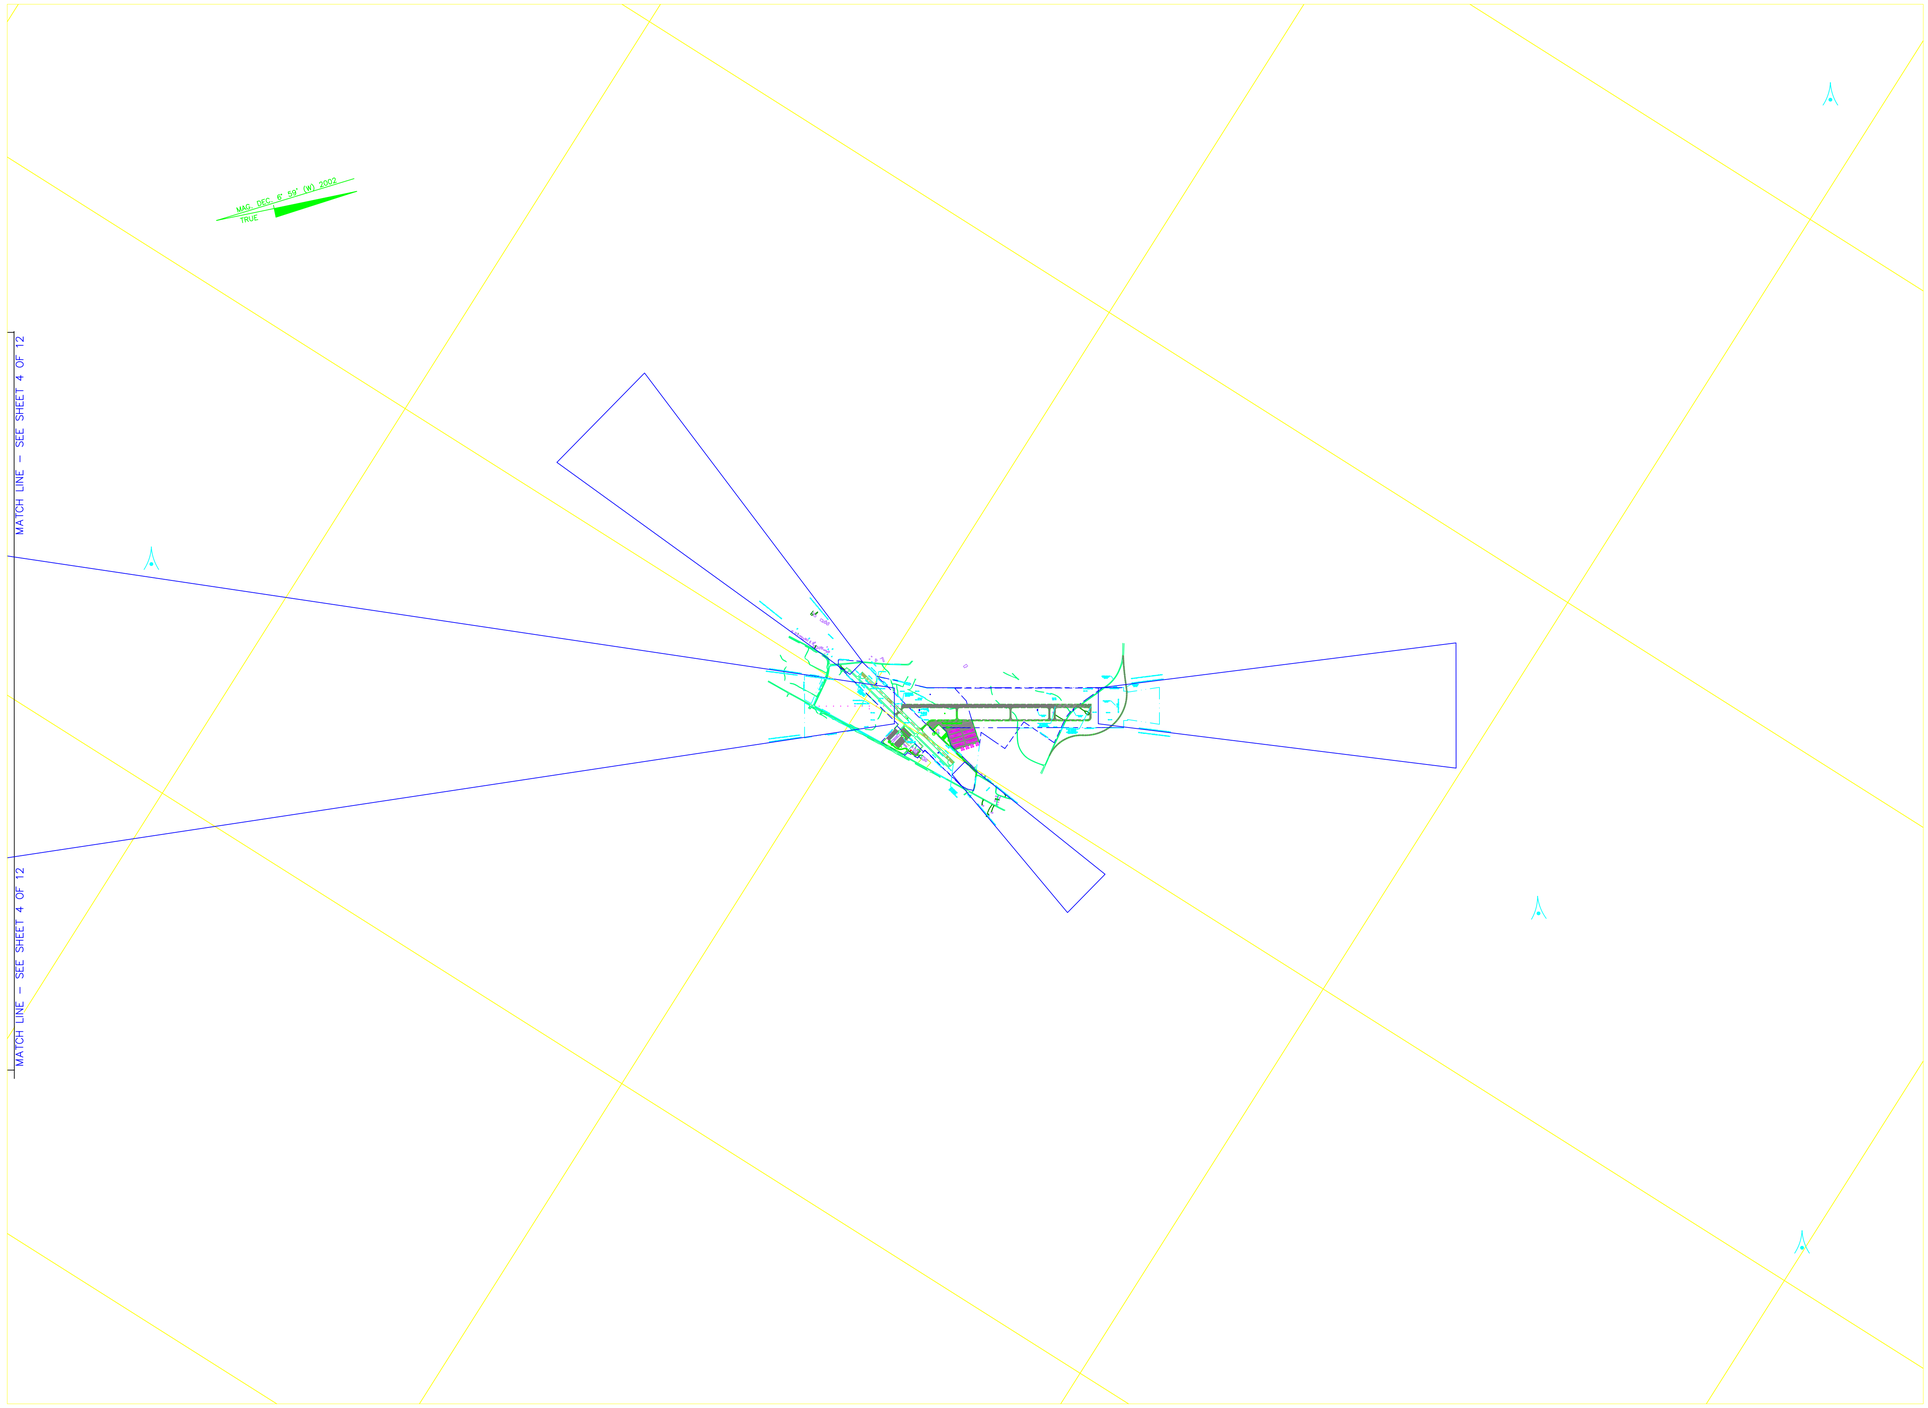

GRAPHIC SCALE

2000 0 1000 2000 4000 8000

(IN FEET)
1 inch = 2000ft.

REV. NO.	DESCRIPTION	DATE
	REVISIONS	

PROJECT MANAGER: GAV
DRAWN BY: RBT
DESIGNED BY: SEW
FILE NAME: 10178 BASE
DRAWING SCALE: 1"= 2000'
PROJECT DATE: APRIL 2005
PROJECT NUMBER: 10178.00.CA
PLOT DATE:

WK DICKSON
Engineers • Planners • Surveyors
Landscape Architects

501 COMMERCE DRIVE NE
COLUMBIA, SC 29223
(803) 786-4261

Atlanta, GA
Charlotte, NC
Columbia, SC
Hickory, NC
Raleigh, NC
Wilmington, NC

RELEASED FOR	DATE
APPROVALS	
BIDDING	
CONSTRUCTION	
RECORD DWG.	

2005

SANTEE COOPER REGIONAL AIRPORT
CLARENDON COUNTY
MANNING, SOUTH CAROLINA

AIRPORT AIRSPACE PLAN

3 / 12

D-4024