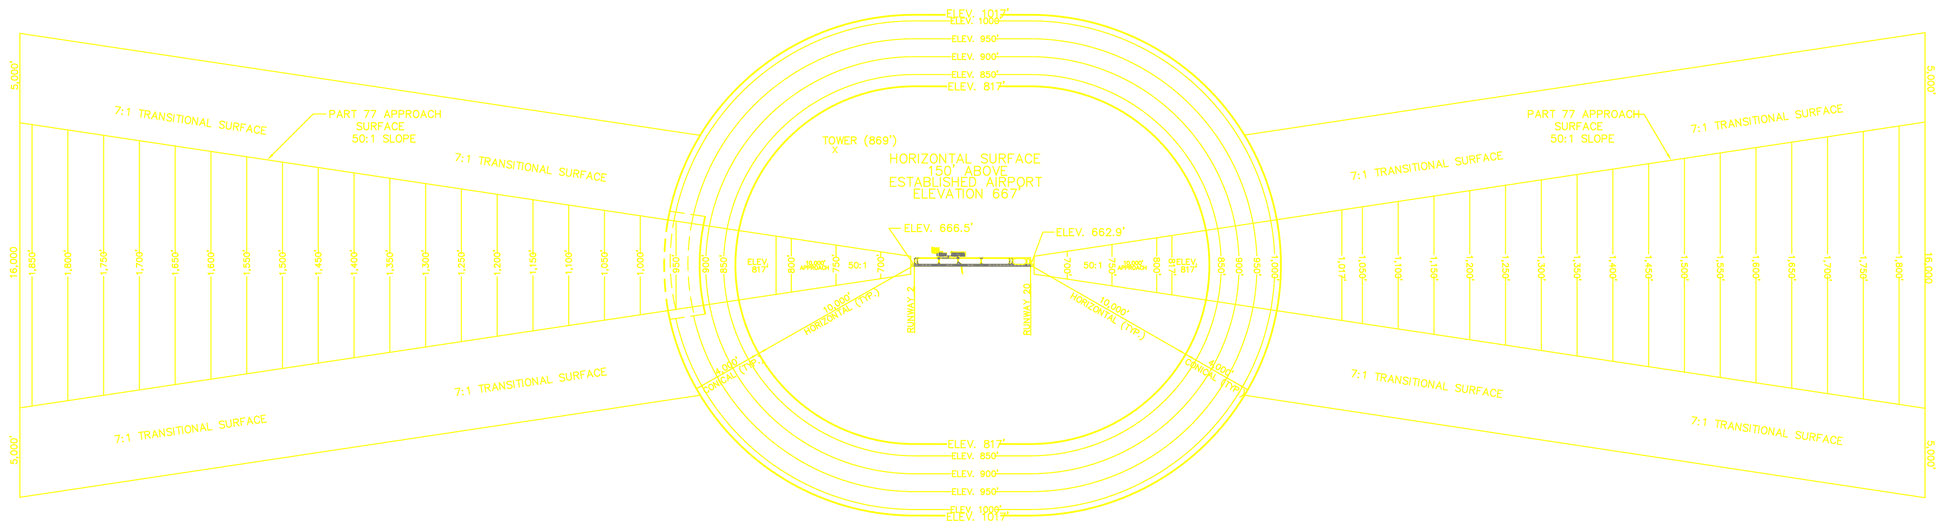

2004

TALBERT&|||BRIGHT
ENGINEERING & PLANNING CONSULTANTS
4944 PARKWAY PLAZA BOULEVARD, SUITE 350
CHARLOTTE, NORTH CAROLINA 28217
PHONE: 704-426-6070 FAX: 704-426-6080
www.talbertandbright.com

	REVISIONS	DATE
1	APPROVED	2/5/2004
2	FAA COMMENTS	2/6/2004
3		
4		
5		

DESIGNED BY: CBS
PROJECT ENG.: CBS
PROJECT NO.: 3709-0101
DRAWN BY: JMM
CHECKED BY: CBS
DATE ISSUED: AUGUST 2003

ROCK HILL/
YORK COUNTY AIRPORT
BRYANT FIELD

T:\Tblocks\RockHill.cgo.jpg

AIRPORT AIRSPACE DRAWING
PART 77 SURFACE PLAN

AIRPORT MASTER PLAN

SCALE: 1"=4,000'

FILE NAME: 0101AAD.DWG

SHT. 6
OF 13