BUILDING/FACILITIES LIST		
STAGE ONE 0–5 YEARS	STAGE TWO 6–10 YEARS	STAGE THREE 11–20 YEARS

BUILDING/FACILITIES LIST	
NUMBER	
1	EXISTING 10–UNIT T–HANGAR
2	FUTURE HELIPORT
3	FUTURE MAINTENANCE/STORAGE HANGARS
4	FUTURE APRON
5	FUTURE 12&10 UNIT T–HANGARS
6	FUTURE AUTO AND FUEL TRUCK ACCESS
7	FUTURE AUTO PARKING
8	EXISTING TERMINAL BUILDING
9	EXISTING AUTO PARKING

LEGEND	
EXISTING BUILDINGS	ULTIMATE BUILDINGS

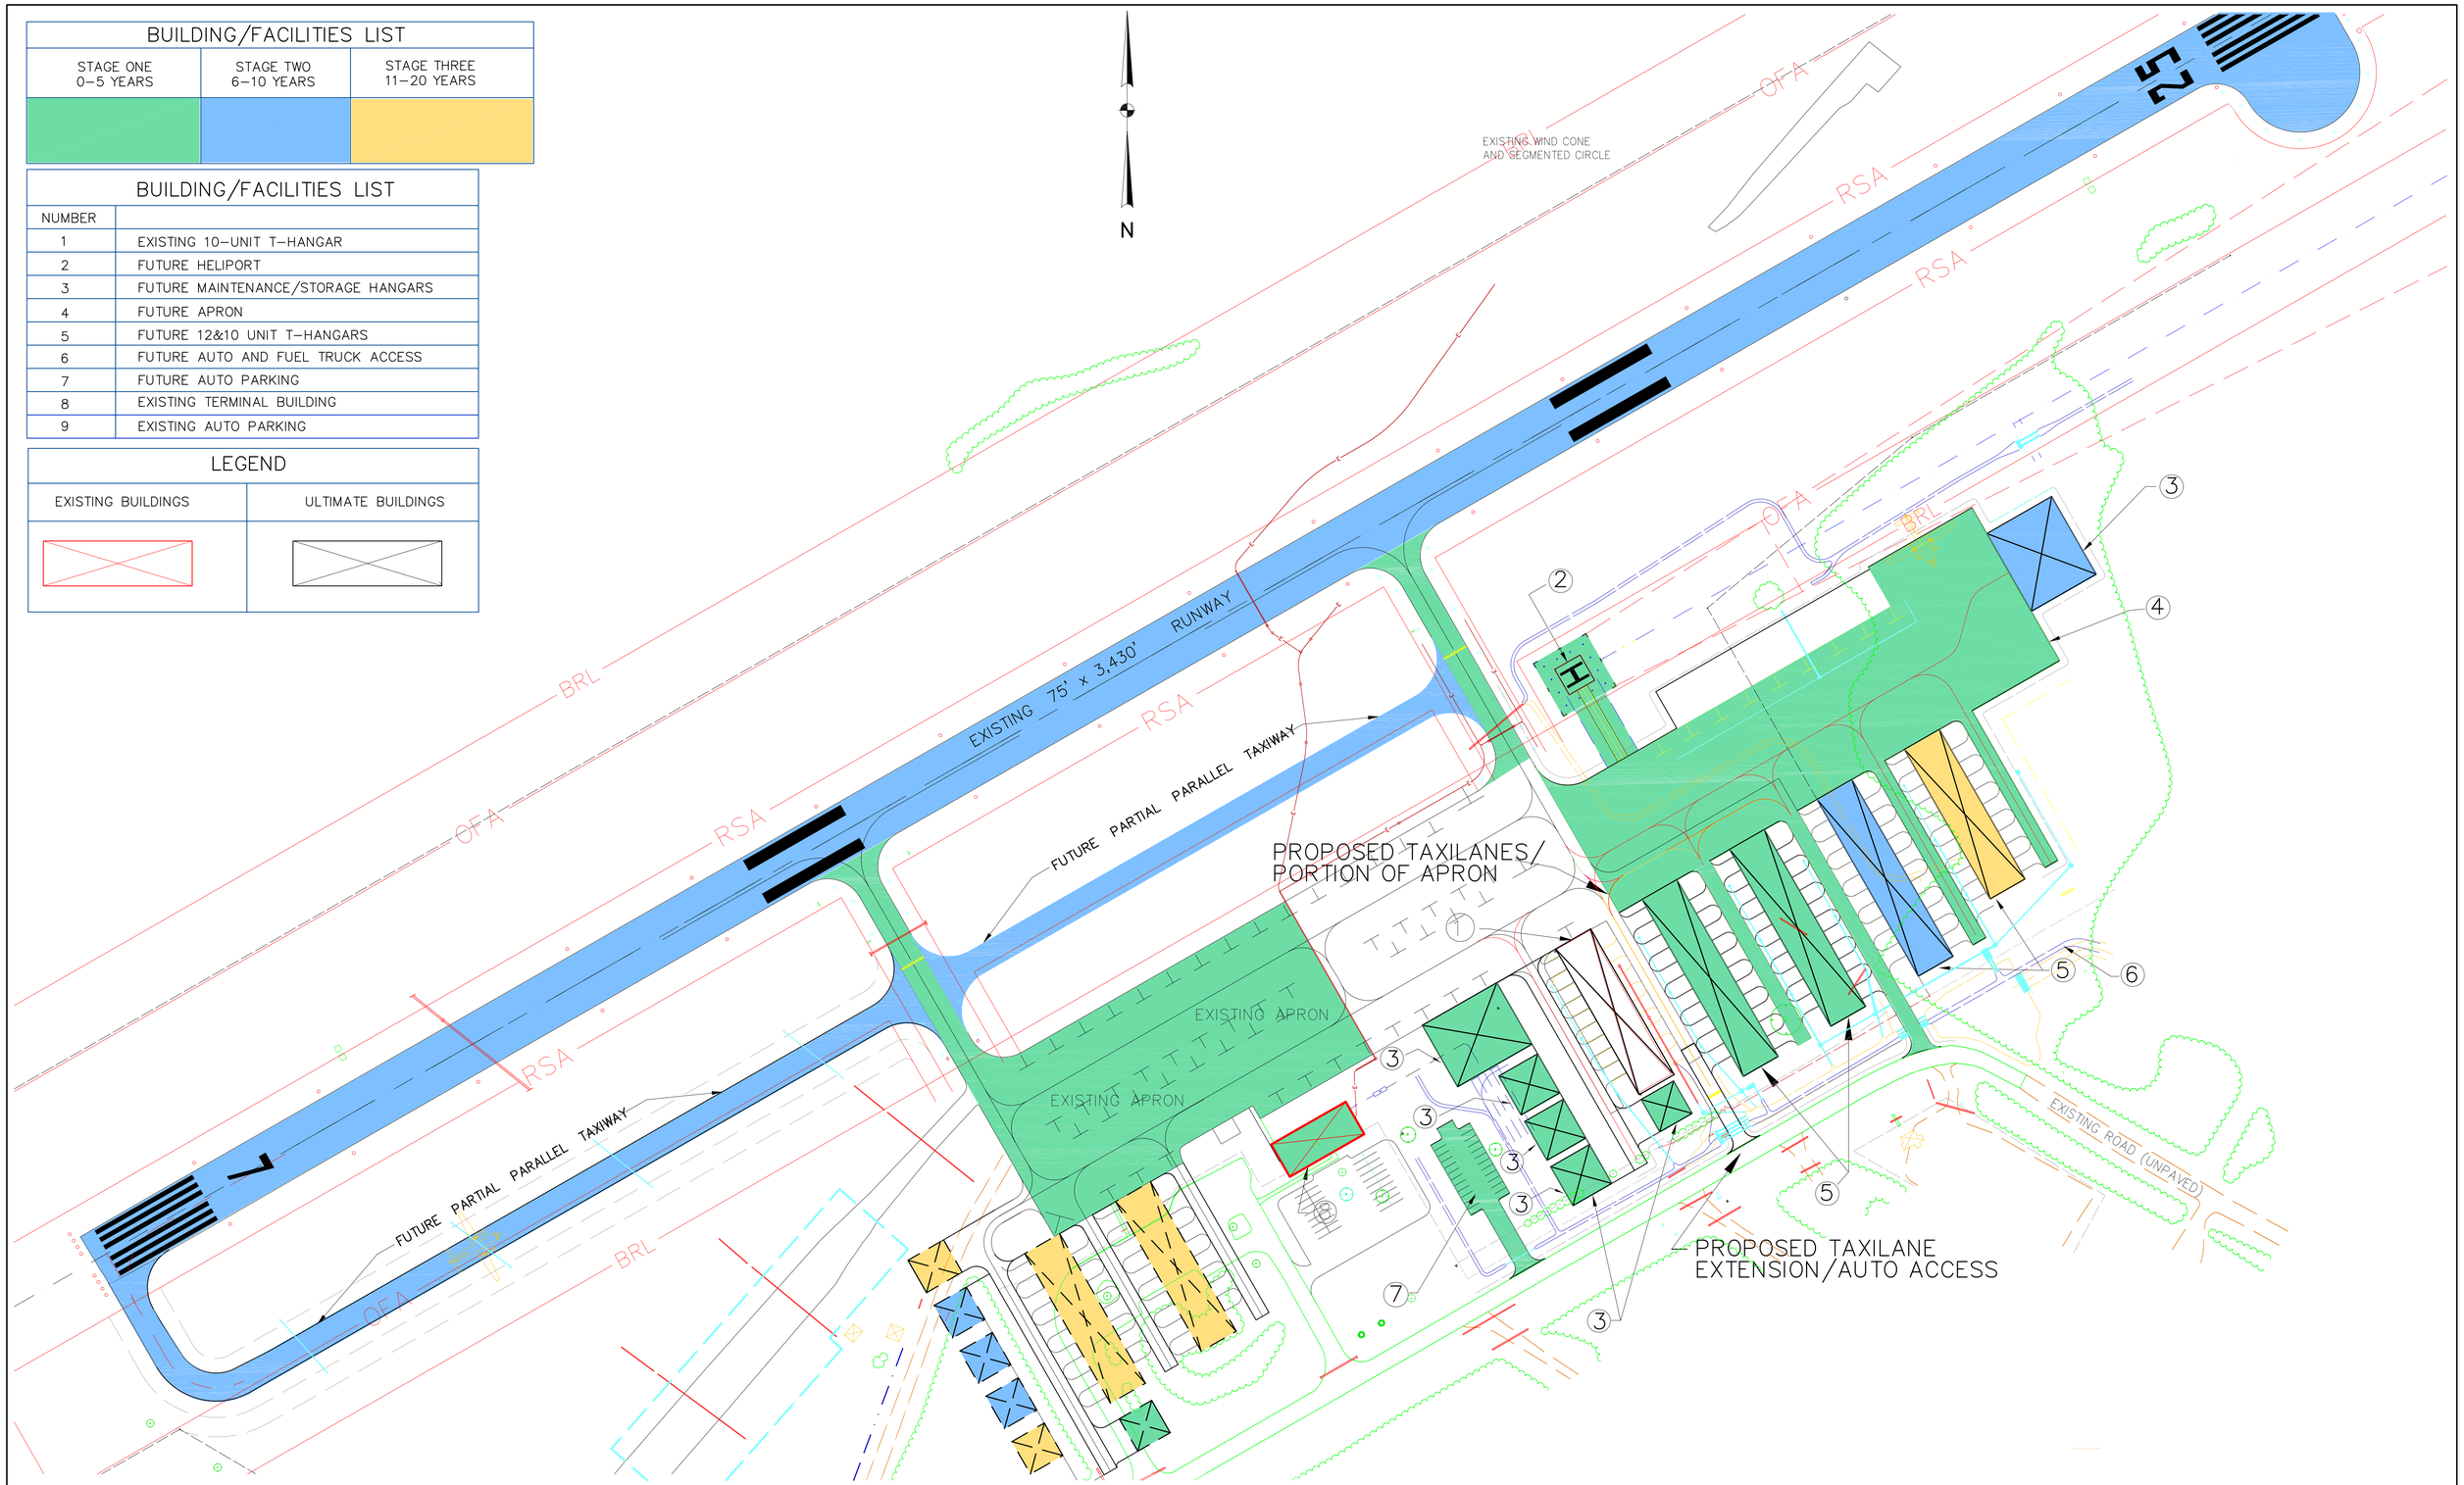

REVISIONS:				
REV. NO	BY	CKD.	DATE	DESCRIPTION OF REVISION
—	—	—	—	—
—	—	—	—	—
—	—	—	—	—
—	—	—	—	—
—	—	—	—	—
—	—	—	—	—
—	—	—	—	—

100 0 100 200
SCALE: 1"=100'

DESIGNED BY	MRB	DATE	02–06–03
DRAWN BY	MRB	DATE	02–06–03
CHECKED BY	EDD	DATE	02–06–03

2003

PLANS PREPARED BY
ENGINEERS PLANNERS ECONOMISTS
Wilbur Smith Associates

PLANS PREPARED FOR
BEAUFORT COUNTY

PROJECT NO. (CLIENT)

PROJECT NO. (WSA)

TERMINAL AREA PLAN

$DATE$
$FILE$

NO. 6