EXISTING BUILDING TABLE

#	DESCRIPTION	AREA (S.F.)
1	STORAGE	200
2	STORAGE	480
3	PARACHUTE JUMP SCHOOL	720
4	STORAGE	1,248
5	10 UNIT T-HANGAR	11,500
6	U.S.D.A. SOIL CONSERV. OFFICE	4,000
7	OPEN BAY HANGAR	5,500
8	STORAGE HANGAR	9,500
9	OPTOMETRIST OFFICE	2,100
10	PUMP HOUSE	64
11	TERMINAL	2,758
12	STORAGE HANGAR	3,750

LEGEND

	EXISTING	PROPOSED
BUILDINGS		
AIRPORT PAVEMENT		
TREES AND TREE LINE		
CONTOURS	240	
CREEKS AND DITCHES		
WETLANDS		
PROPERTY LINE		
FENCING	(S-1) (S-2) (S-3)	
THRESHOLD LIGHTS		
PROPOSED LOT LINES FOR FUTURE AIRPORT INDUSTRIAL PARK DEVELOPMENT		

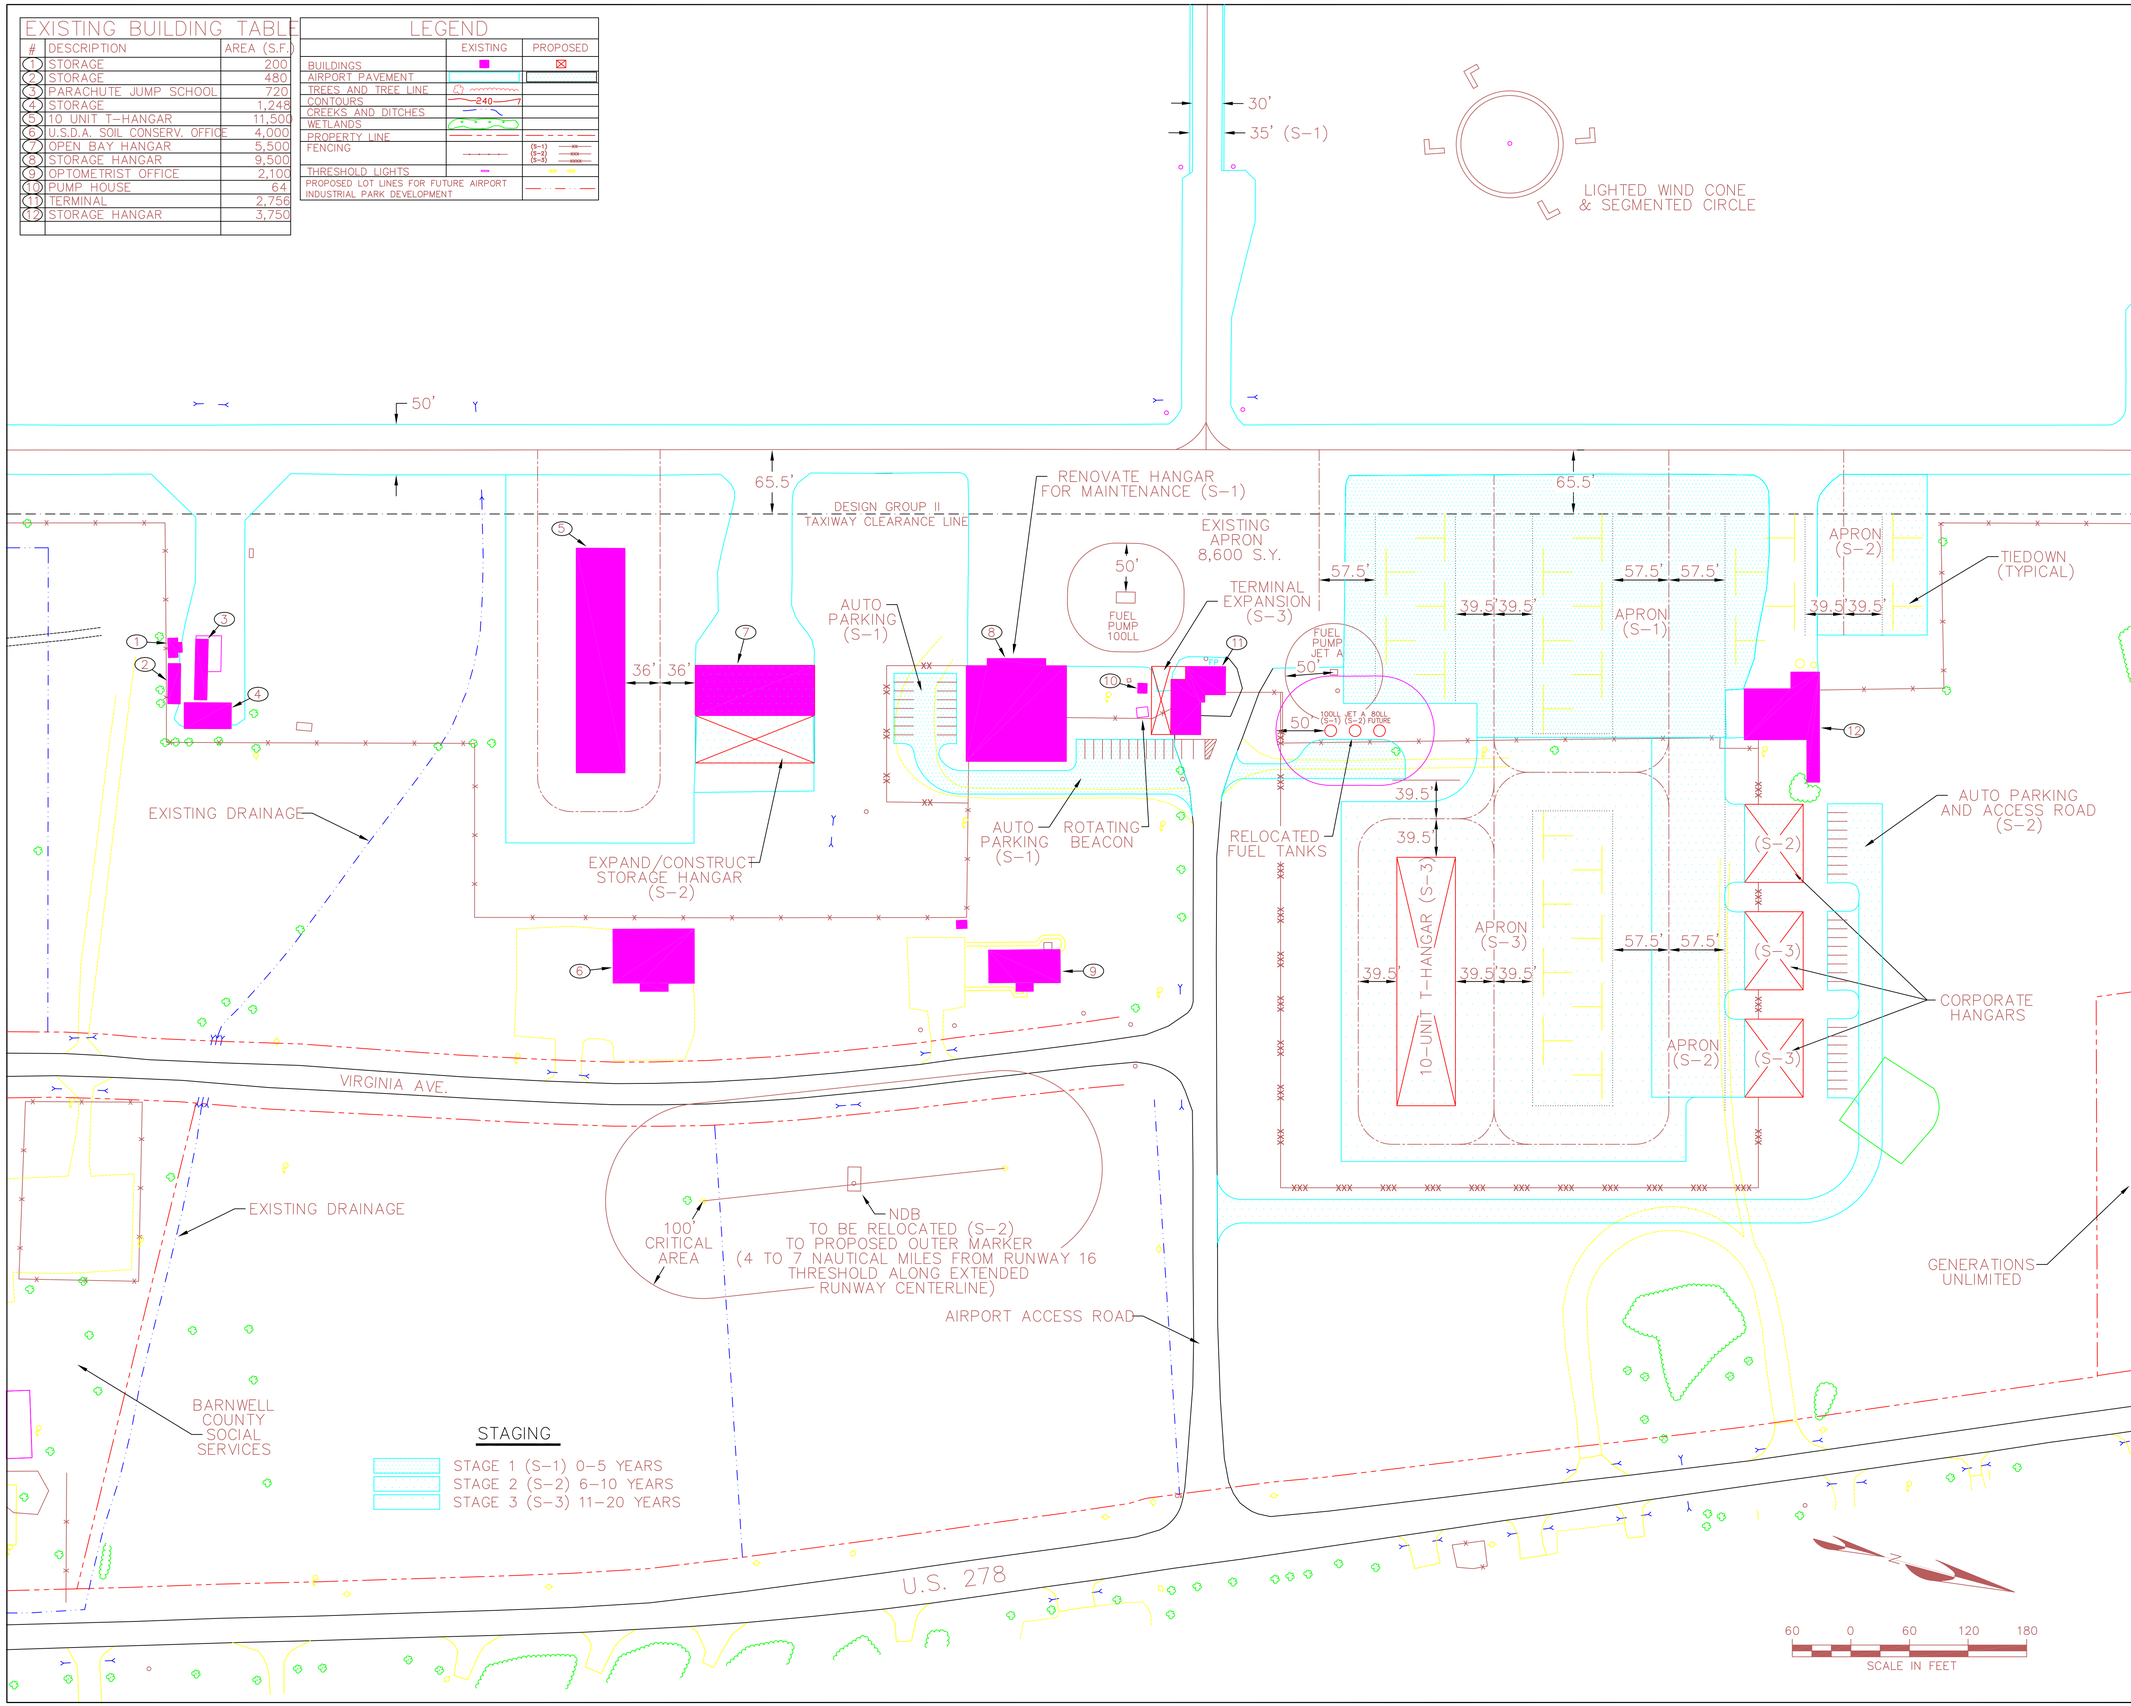

BARNWELL COUNTY AIRPORT
BARNWELL, SOUTH CAROLINA

THE LPA GROUP
TRANSPORTATION CONSULTANTS
ATLANTA, GA•AUSTIN, TX•CHARLESTON, SC•CHICAGO, IL
COLUMBIA, SC•GREENSBORO, NC•KNOXVILLE, TN
MOBILE, AL•MYRTLE BEACH, SC•PHILADELPHIA, PA
RALEIGH, NC•TALLAHASSEE, FL•TAMPA, FL

Designer: TGM
Technician: TGM
Checked by: RKH
Project Number: CP259003

1999

REVISIONS

No.	Description	Date	By

Project Name: AIRPORT LAYOUT PLAN UPDATE

Drawing Name: TERMINAL AREA PLAN

FAA A.I.P. Project Number:

Autocad Drawing Reference: M:\PLANNING\PROJECT\BARNWELL\DWG\BNL-TAP.DWG

Date: APRIL 9, 1999
Division: PLANNING
Scale: 1" = 60'
Drawing Number: 3