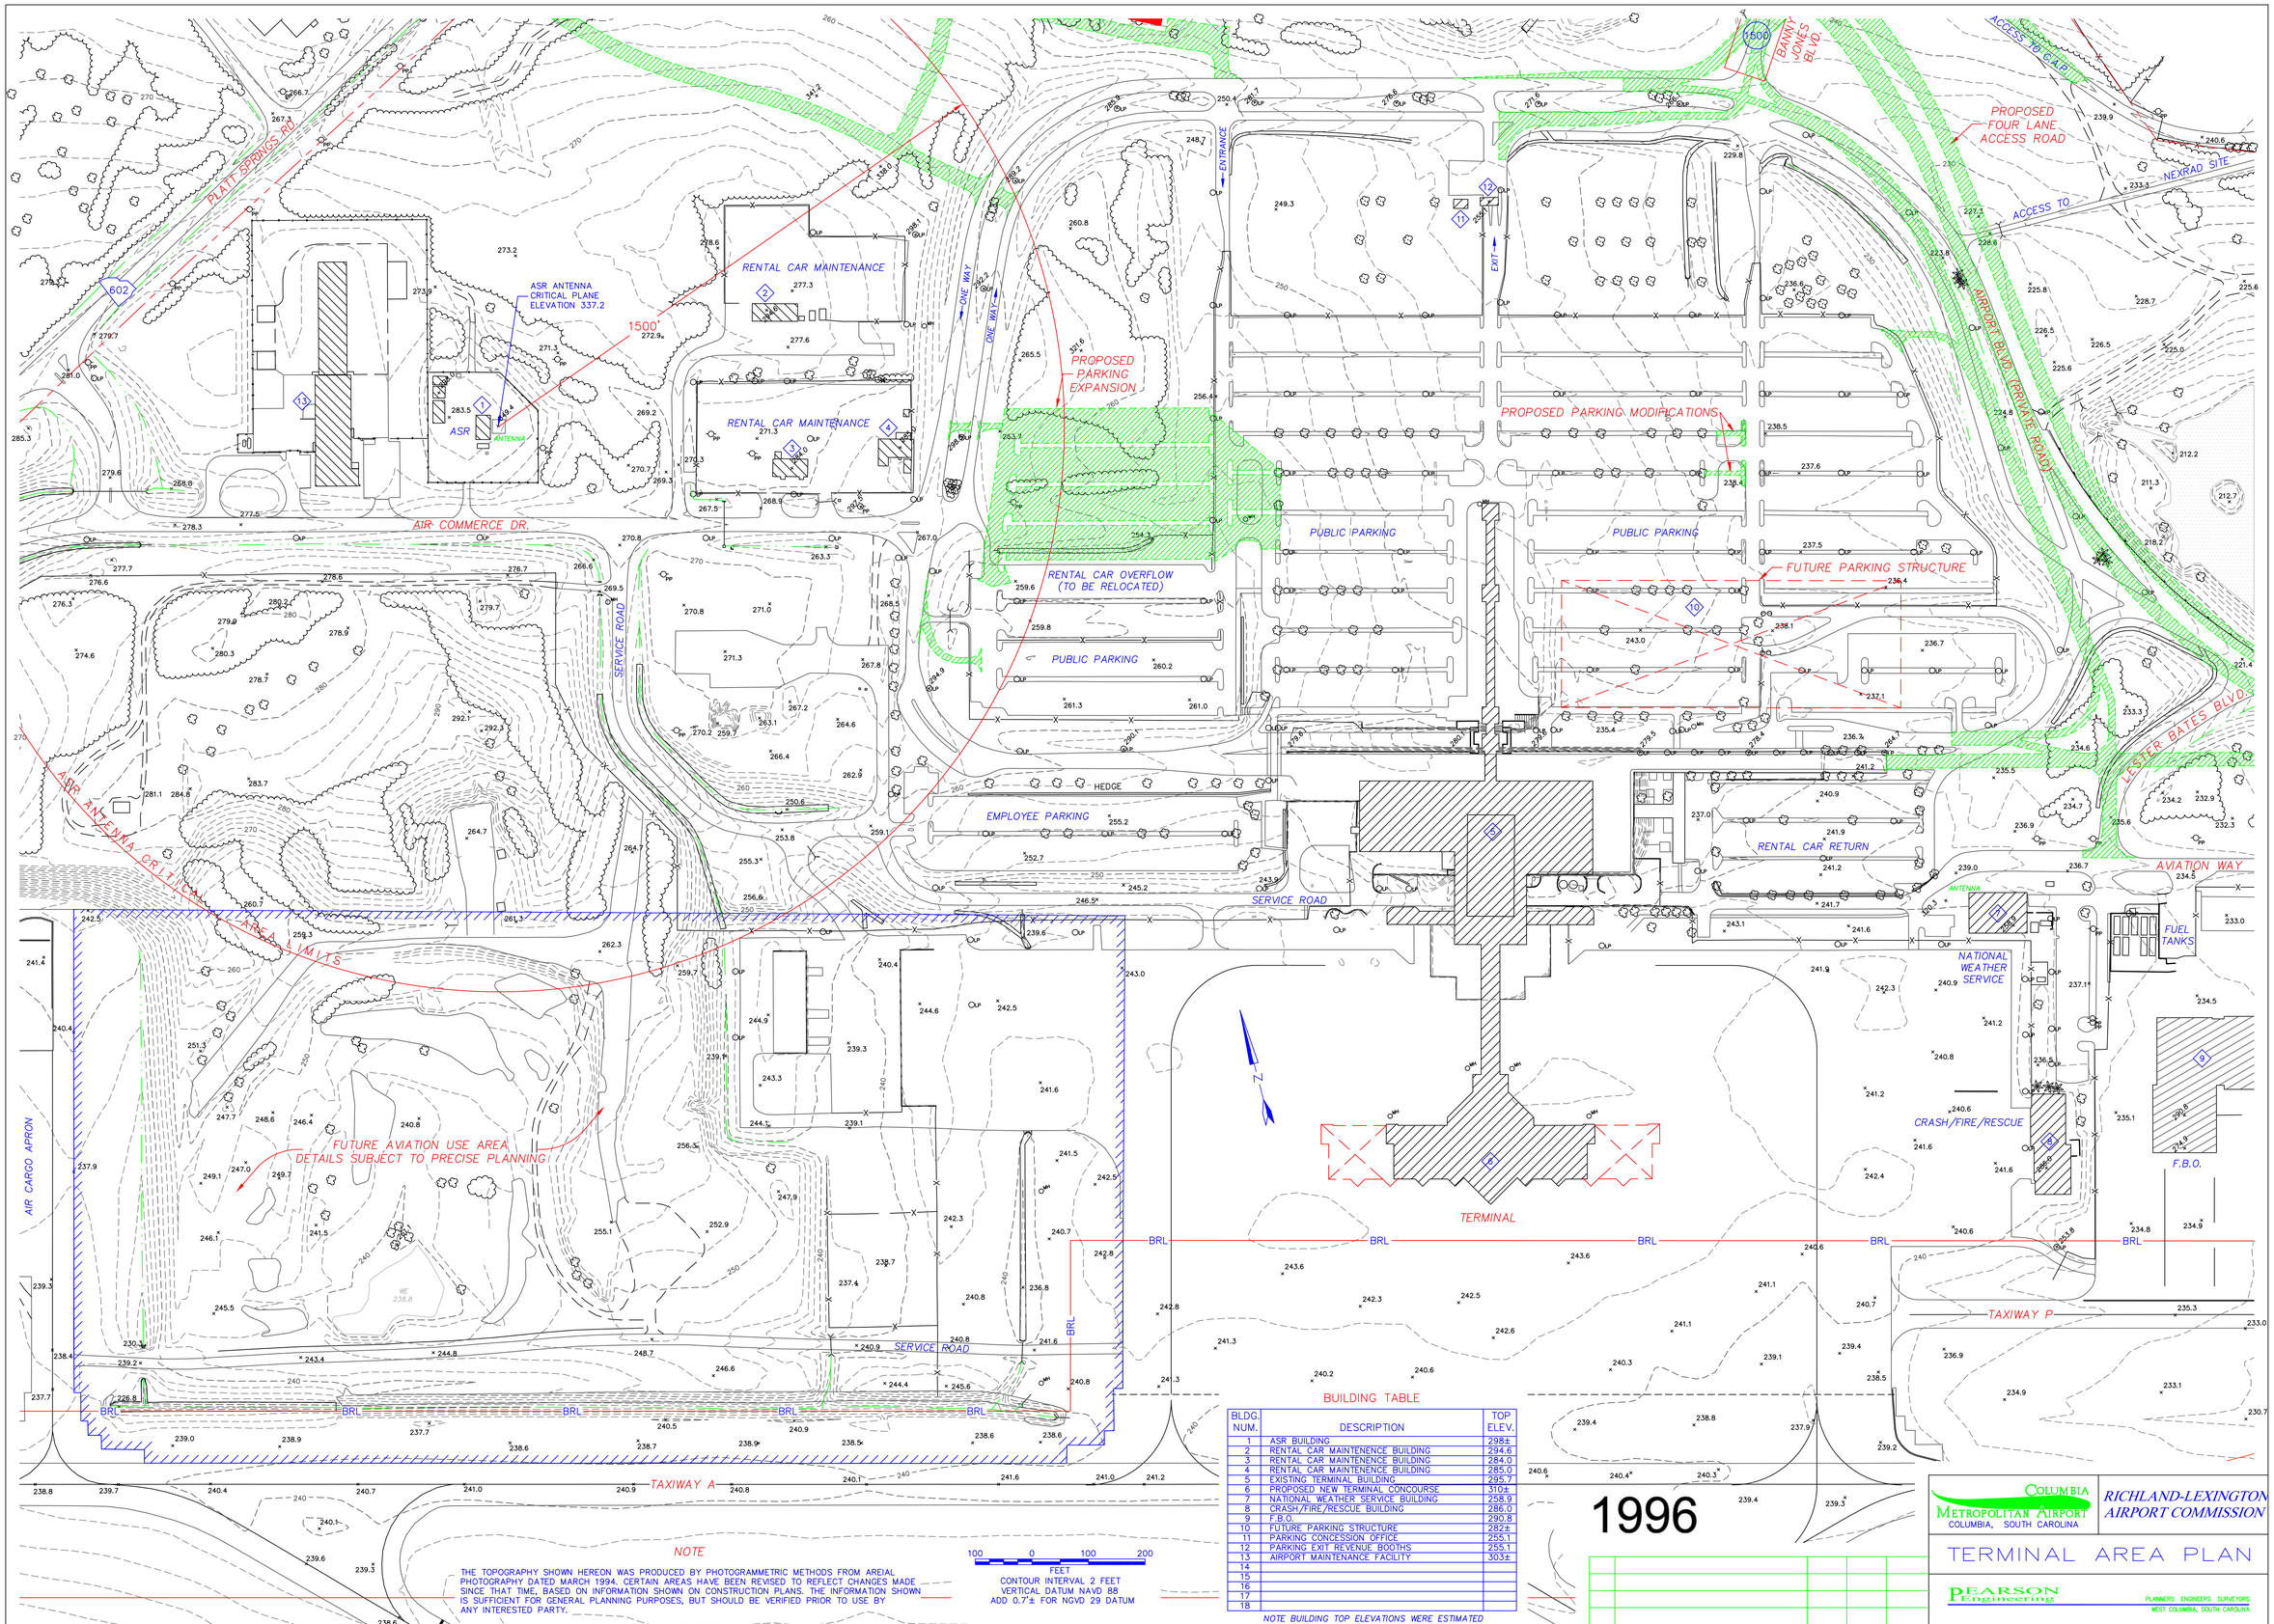

BUILDING TABLE

BLDG. NUM.	DESCRIPTION	TOP ELEV.
1	ASR BUILDING	298±
2	RENTAL CAR MAINTENENCE BUILDING	294.6
3	RENTAL CAR MAINTENENCE BUILDING	284.0
4	RENTAL CAR MAINTENENCE BUILDING	285.0
5	EXISTING TERMINAL BUILDING	295.7
6	PROPOSED NEW TERMINAL CONCOURSE	310±
7	NATIONAL WEATHER SERVICE BUILDING	258.9
8	CRASH/FIRE/RESCUE BUILDING	286.0
9	F.B.O.	290.8
10	FUTURE PARKING STRUCTURE	282±
11	PARKING CONCESSION OFFICE	255.1
12	PARKING EXIT REVENUE BOOTHS	255.1
13	AIRPORT MAINTENANCE FACILITY	303±
14		
15		
16		
17		
18		

NOTE BUILDING TOP ELEVATIONS WERE ESTIMATED BY PHOTOGRAMMETRY AND ARE APPROXIMATE.

NOTE

THE TOPOGRAPHY SHOWN HEREON WAS PRODUCED BY PHOTOGRAMMETRIC METHODS FROM AREIAL PHOTOGRAPHY DATED MARCH 1994. CERTAIN AREAS HAVE BEEN REVISED TO REFLECT CHANGES MADE SINCE THAT TIME, BASED ON INFORMATION SHOWN ON CONSTRUCTION PLANS. THE INFORMATION SHOWN IS SUFFICIENT FOR GENERAL PLANNING PURPOSES, BUT SHOULD BE VERIFIED PRIOR TO USE BY ANY INTERESTED PARTY.

100 0 100 200
FEET
CONTOUR INTERVAL 2 FEET
VERTICAL DATUM NAVD 88
ADD 0.7'± FOR NGVD 29 DATUM

1996

NO.	REVISIONS	BY	APP.	DATE

COLUMBIA METROPOLITAN AIRPORT
COLUMBIA, SOUTH CAROLINA

RICHLAND-LEXINGTON AIRPORT COMMISSION

TERMINAL AREA PLAN

PEARSON Engineering
PLANNERS ENGINEERS SURVEYORS
WEST COLUMBIA, SOUTH CAROLINA

DATE: DEC. 1996 | SCALE: 1" = 100' | SHEET: 3 OF 9