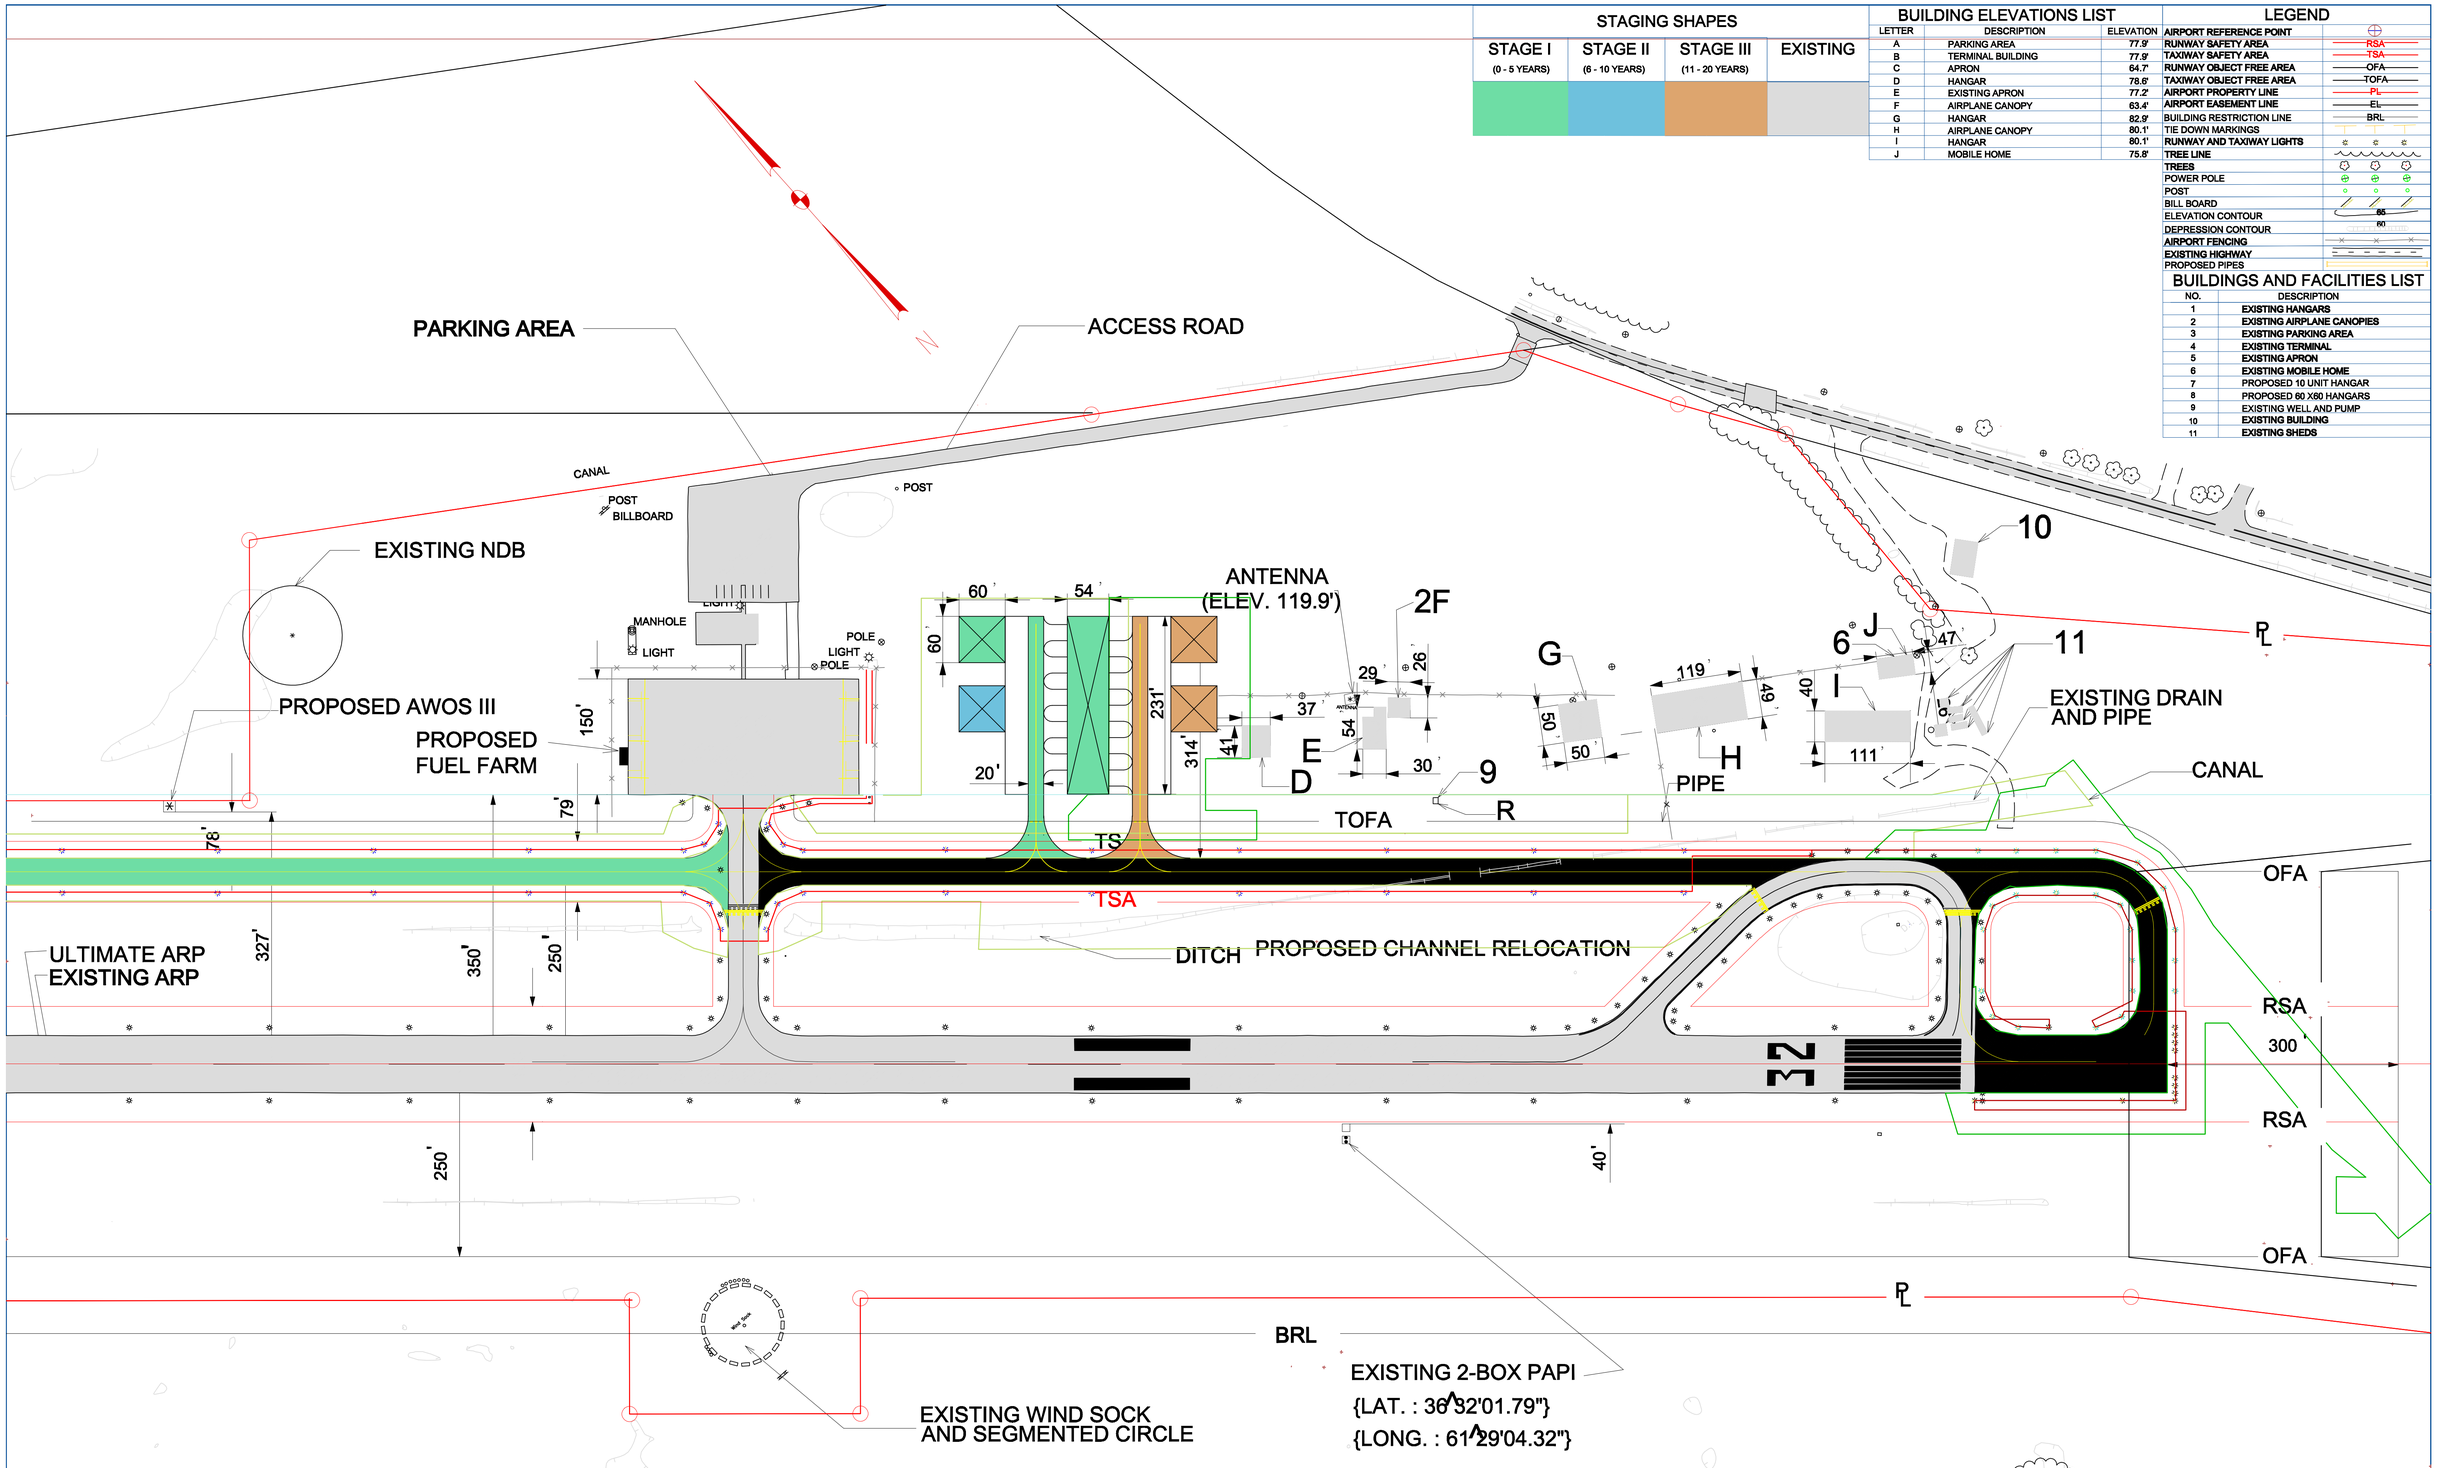

STAGING SHAPES

STAGE I (0 - 5 YEARS)	STAGE II (6 - 10 YEARS)	STAGE III (11 - 20 YEARS)	EXISTING

BUILDING ELEVATIONS LIST

LETTER	DESCRIPTION	ELEVATION
A	PARKING AREA	77.9'
B	TERMINAL BUILDING	77.9'
C	APRON	64.7'
D	HANGAR	78.6'
E	EXISTING APRON	77.2'
F	AIRPLANE CANOPY	63.4'
G	HANGAR	82.9'
H	AIRPLANE CANOPY	80.1'
I	HANGAR	80.1'
J	MOBILE HOME	75.8'

LEGEND

AIRPORT REFERENCE POINT	
RUNWAY SAFETY AREA	RSA
TAXIWAY SAFETY AREA	TSA
RUNWAY OBJECT FREE AREA	OFA
TAXIWAY OBJECT FREE AREA	TOFA
AIRPORT PROPERTY LINE	PL
AIRPORT EASEMENT LINE	EL
BUILDING RESTRICTION LINE	BRL
TIE DOWN MARKINGS	
RUNWAY AND TAXIWAY LIGHTS	
TREE LINE	
TREES	
POWER POLE	
POST	
BILL BOARD	
ELEVATION CONTOUR	65
DEPRESSION CONTOUR	60
AIRPORT FENCING	
EXISTING HIGHWAY	
PROPOSED PIPES	

BUILDINGS AND FACILITIES LIST

NO.	DESCRIPTION
1	EXISTING HANGARS
2	EXISTING AIRPLANE CANOPIES
3	EXISTING PARKING AREA
4	EXISTING TERMINAL
5	EXISTING APRON
6	EXISTING MOBILE HOME
7	PROPOSED 10 UNIT HANGAR
8	PROPOSED 60 X60 HANGARS
9	EXISTING WELL AND PUMP
10	EXISTING BUILDING
11	EXISTING SHEDS

REVISIONS:

REV. NO.	DATE	DESCRIPTION OF REVISION
–		
–		
–		
–		
–		
–		
–		

100 0 100 200
SCALE: 1"=100'

DESIGNED BY	GTC	DATE	JAN. 23 2004
DRAWN BY	JCL	DATE	JAN. 23 2004
CHECKED BY	GTC	DATE	JAN. 23 2004

2004

TITLE DATE
TITLE DATE
TITLE DATE

PLANS PREPARED BY
ENGINEERS PLANNERS ECONOMISTS
Wilbur Smith Associates

PLANS PREPARED FOR
WILLIAMSBURG REGIONAL AIRPORT
WILLIAMSBURG COUNTY, SC

PROJECT NO. (CLIENT) 03-45-0033-005
PROJECT NO. (WSA) 388460

TERMINAL AREA PLAN

DATE: MARCH, 2004
FILE: I:\422\CKI\MASTER\MASTERPLAN TERMINAL AREAPLAN.DGN

NO. 6 OF 8