LEGEND

ITEM	EXISTING	ULTIMATE
WOODS LINE		
BUILDING / STRUCTURE		
ROAD (UNPAVED)		
ROAD (PAVED)		
AIRPORT BUILDING / STRUCTURE		
AIRPORT PAVED AREA		
AIRPORT SECURITY FENCING WITH GATE	X X X	
AIRPORT PROPERTY LINE		
AIRPORT BUILDING RESTRICTION LINE		
RUNWAY OBSTACLE FREE ZONE	OFZ	
RUNWAY OBJECT FREE AREA	ROFA	
RUNWAY SAFETY AREA	RSA	
TAXIWAY OBJECT FREE AREA	TOFZ	

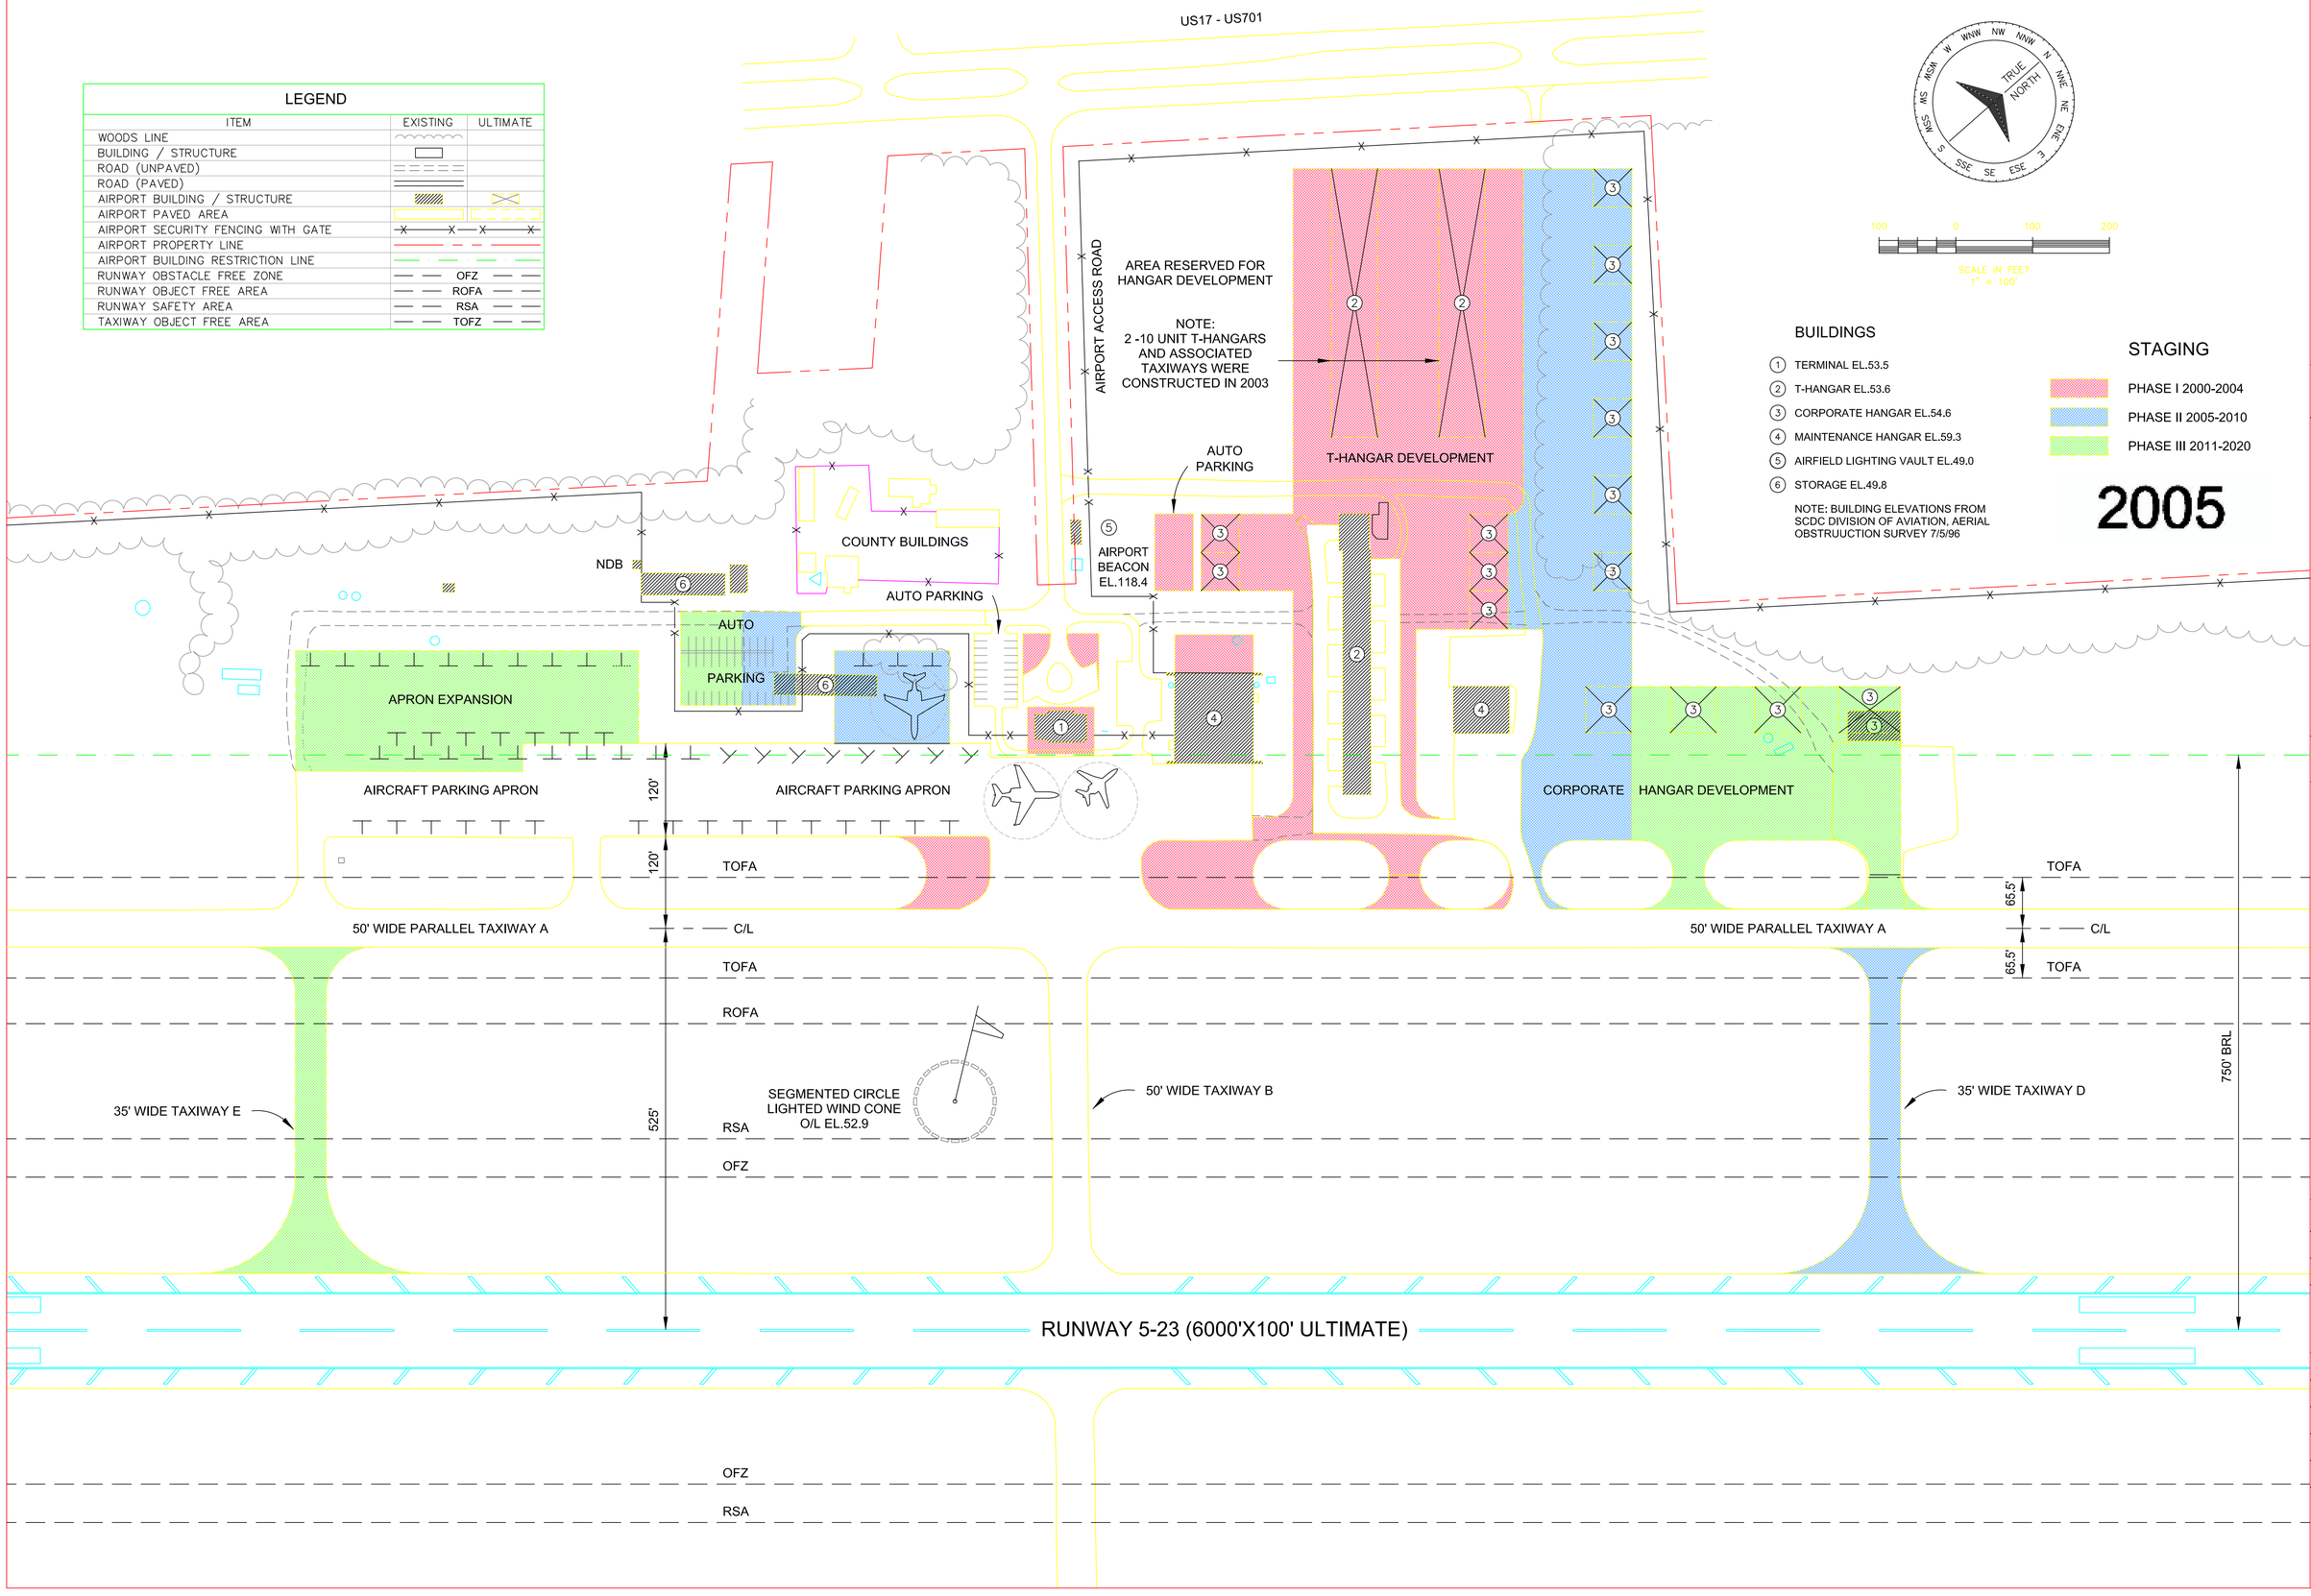

BUILDINGS

1. TERMINAL EL.53.5
2. T-HANGAR EL.53.6
3. CORPORATE HANGAR EL.54.6
4. MAINTENANCE HANGAR EL.59.3
5. AIRFIELD LIGHTING VAULT EL.49.0
6. STORAGE EL.49.8

NOTE: BUILDING ELEVATIONS FROM SCDC DIVISION OF AVIATION, AERIAL OBSTRUUCTION SURVEY 7/5/96

STAGING

- PHASE I 2000-2004
- PHASE II 2005-2010
- PHASE III 2011-2020

2005

TALBERT & BRIGHT
ENGINEERING & PLANNING CONSULTANTS
4810 SHELLEY DRIVE
FAX: 910-762-6281
WILMINGTON, NC 28405
PHONE: 910-763-5350
WWW.TALBERTANDBRIGHT.COM

REV.NO	DESCRIPTION	DATE
	REVISIONS	

GEORGETOWN COUNTY AIRPORT (GGE)
GEORGETOWN, SOUTH CAROLINA
TERMINAL AREA DRAWING

Approved By
Title
Date

GEORGETOWN COUNTY

Date	JANUARY 2005
Scale	1'=100'
Drawn	LSM
Checked	JTT
Project No.	2601-0004
Sheet No.	2
Of	FIVE