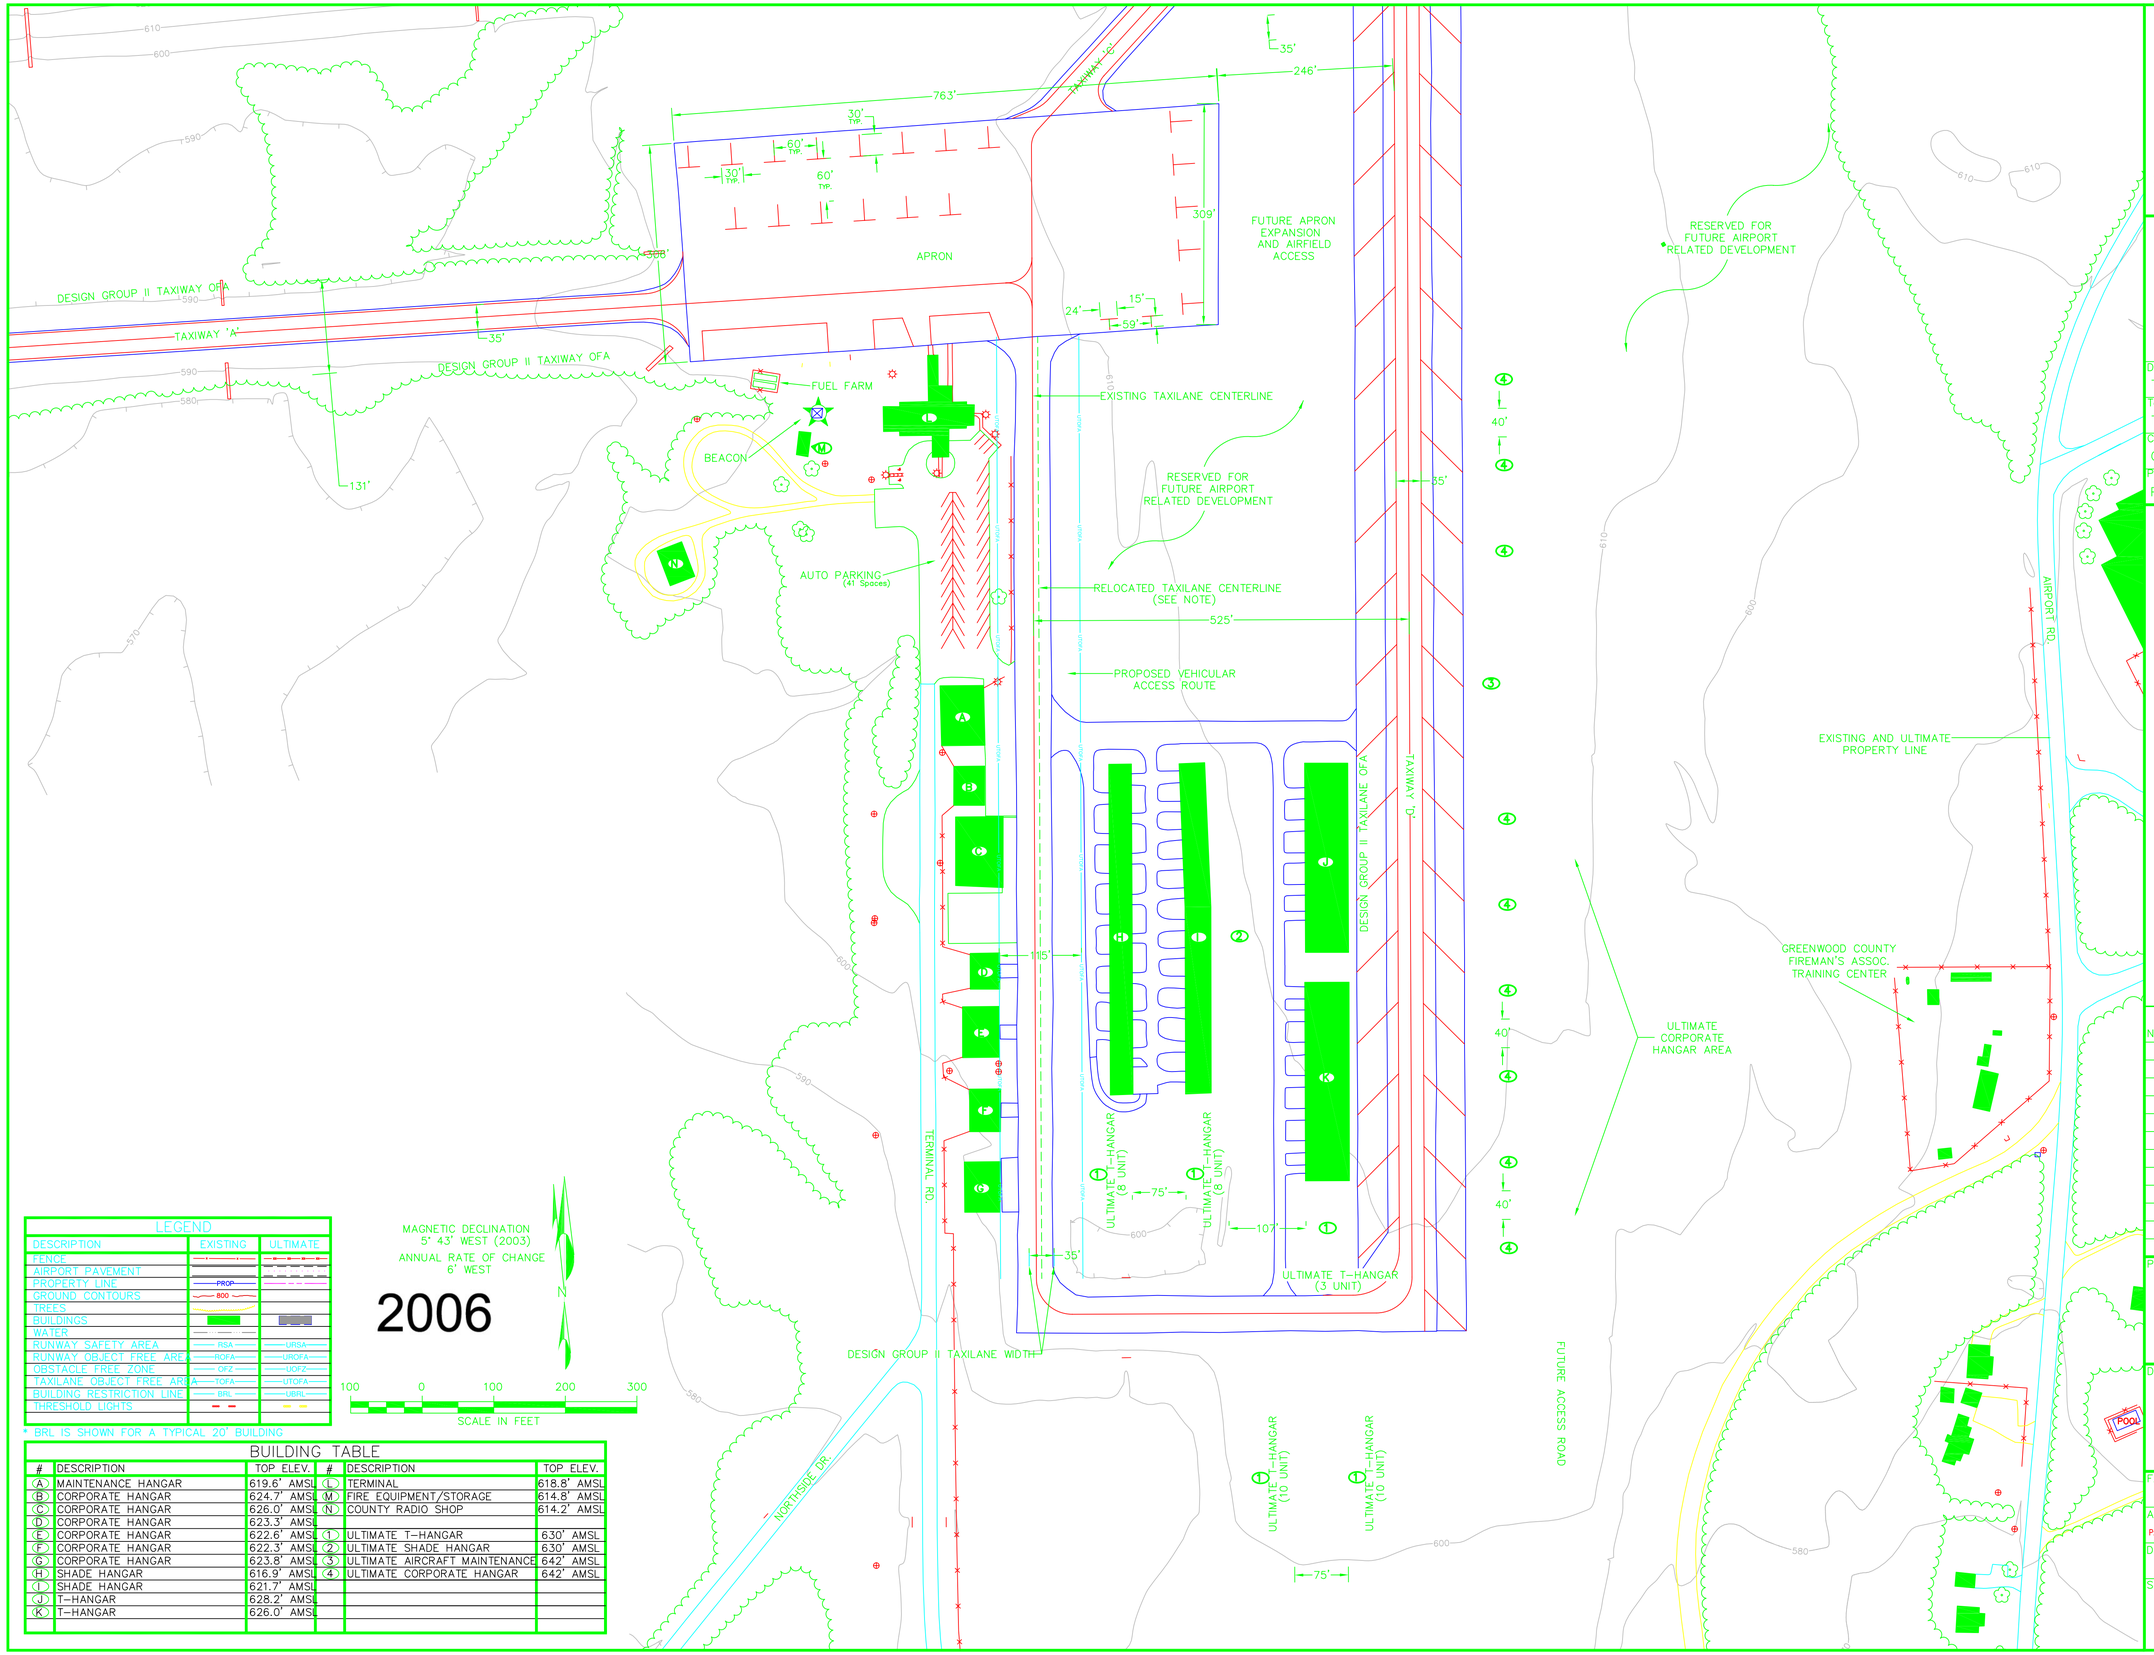


## LEGEND

| DESCRIPTION | EXISTING | ULTIMATE |
|---|---|---|
| FENCE | | |
| AIRPORT PAVEMENT | | |
| PROPERTY LINE | PROP. | |
| GROUND CONTOURS | 600 | |
| TREES | | |
| BUILDINGS | | |
| WATER | | |
| RUNWAY SAFETY AREA | RSA | URSA |
| RUNWAY OBJECT FREE ARE | ROFA | UROFA |
| OBSTACLE FREE ZONE | OFZ | UOFZ |
| TAXILANE OBJECT FREE AREA | TOFA | UTOFA |
| BUILDING RESTRICTION LINE | BRL | UBRL |
| THRESHOLD LIGHTS | | |

* BRL IS SHOWN FOR A TYPICAL 20' BUILDING

MAGNETIC DECLINATION
5° 43' WEST (2003)
ANNUAL RATE OF CHANGE
6' WEST

2006

N

100 0 100 200 300
SCALE IN FEET

## BUILDING TABLE

| # | DESCRIPTION | TOP ELEV. | # | DESCRIPTION | TOP ELEV. |
|---|---|---|---|---|---|
| A | MAINTENANCE HANGAR | 619.6' AMSL | L | TERMINAL | 618.8' AMSL |
| B | CORPORATE HANGAR | 624.7' AMSL | M | FIRE EQUIPMENT/STORAGE | 614.8' AMSL |
| C | CORPORATE HANGAR | 626.0' AMSL | N | COUNTY RADIO SHOP | 614.2' AMSL |
| D | CORPORATE HANGAR | 623.3' AMSL | | | |
| E | CORPORATE HANGAR | 622.6' AMSL | 1 | ULTIMATE T-HANGAR | 630' AMSL |
| F | CORPORATE HANGAR | 622.3' AMSL | 2 | ULTIMATE SHADE HANGAR | 630' AMSL |
| G | CORPORATE HANGAR | 623.8' AMSL | 3 | ULTIMATE AIRCRAFT MAINTENANCE | 642' AMSL |
| H | SHADE HANGAR | 616.9' AMSL | 4 | ULTIMATE CORPORATE HANGAR | 642' AMSL |
| I | SHADE HANGAR | 621.7' AMSL | | | |
| J | T-HANGAR | 628.2' AMSL | | | |
| K | T-HANGAR | 626.0' AMSL | | | |

GREENWOOD COUNTY AIRPORT
GREENWOOD, SOUTH CAROLINA

THE LPA GROUP
TRANSPORTATION CONSULTANTS
ATLANTA, GA ? BATON ROUGE, LA ? CHARLESTON, SC
CHARLOTTE, NC ? CHICAGO, IL ? COLUMBIA, SC
GREENSBORO, NC ? JACKSONVILLE, FL ? KNOXVILLE, TN
MOBILE, AL ? ORLANDO, FL ? RALEIGH, NC ? RICHMOND, VA
SARASOTA, FL ? TALLAHASSEE, FL ? TAMPA, FL ? WEST PALM B

| | |
|---|---|
| Designer: | TGM |
| Technician: | TGM |
| Checked by: | GL |
| Project Number: | PL455002 |

## NOTES

1. TAXILANE CENTERLINE WILL BE RELOCATED 7.5 FEET TO THE EAST TO MEET OFA CLEARANCE CRITERIA.

## REVISIONS

| No. | Description | Date | By |
|---|---|---|---|
| | | | |

Project Name:
AIRPORT PLANS SET

Drawing Name:
TERMINAL AREA DRAWING

FAA A.I.P. Project Number:

Autocad Drawing Reference:
P:\Airport Development\Greenwood County Airport\Drawings\2006_(LALP)\kgrd_20-6TAP.c

| | |
|---|---|
| Date: MARCH 2006 | Division: PLANNING |
| Scale: 1" = 100' | Drawing Number: 3 |