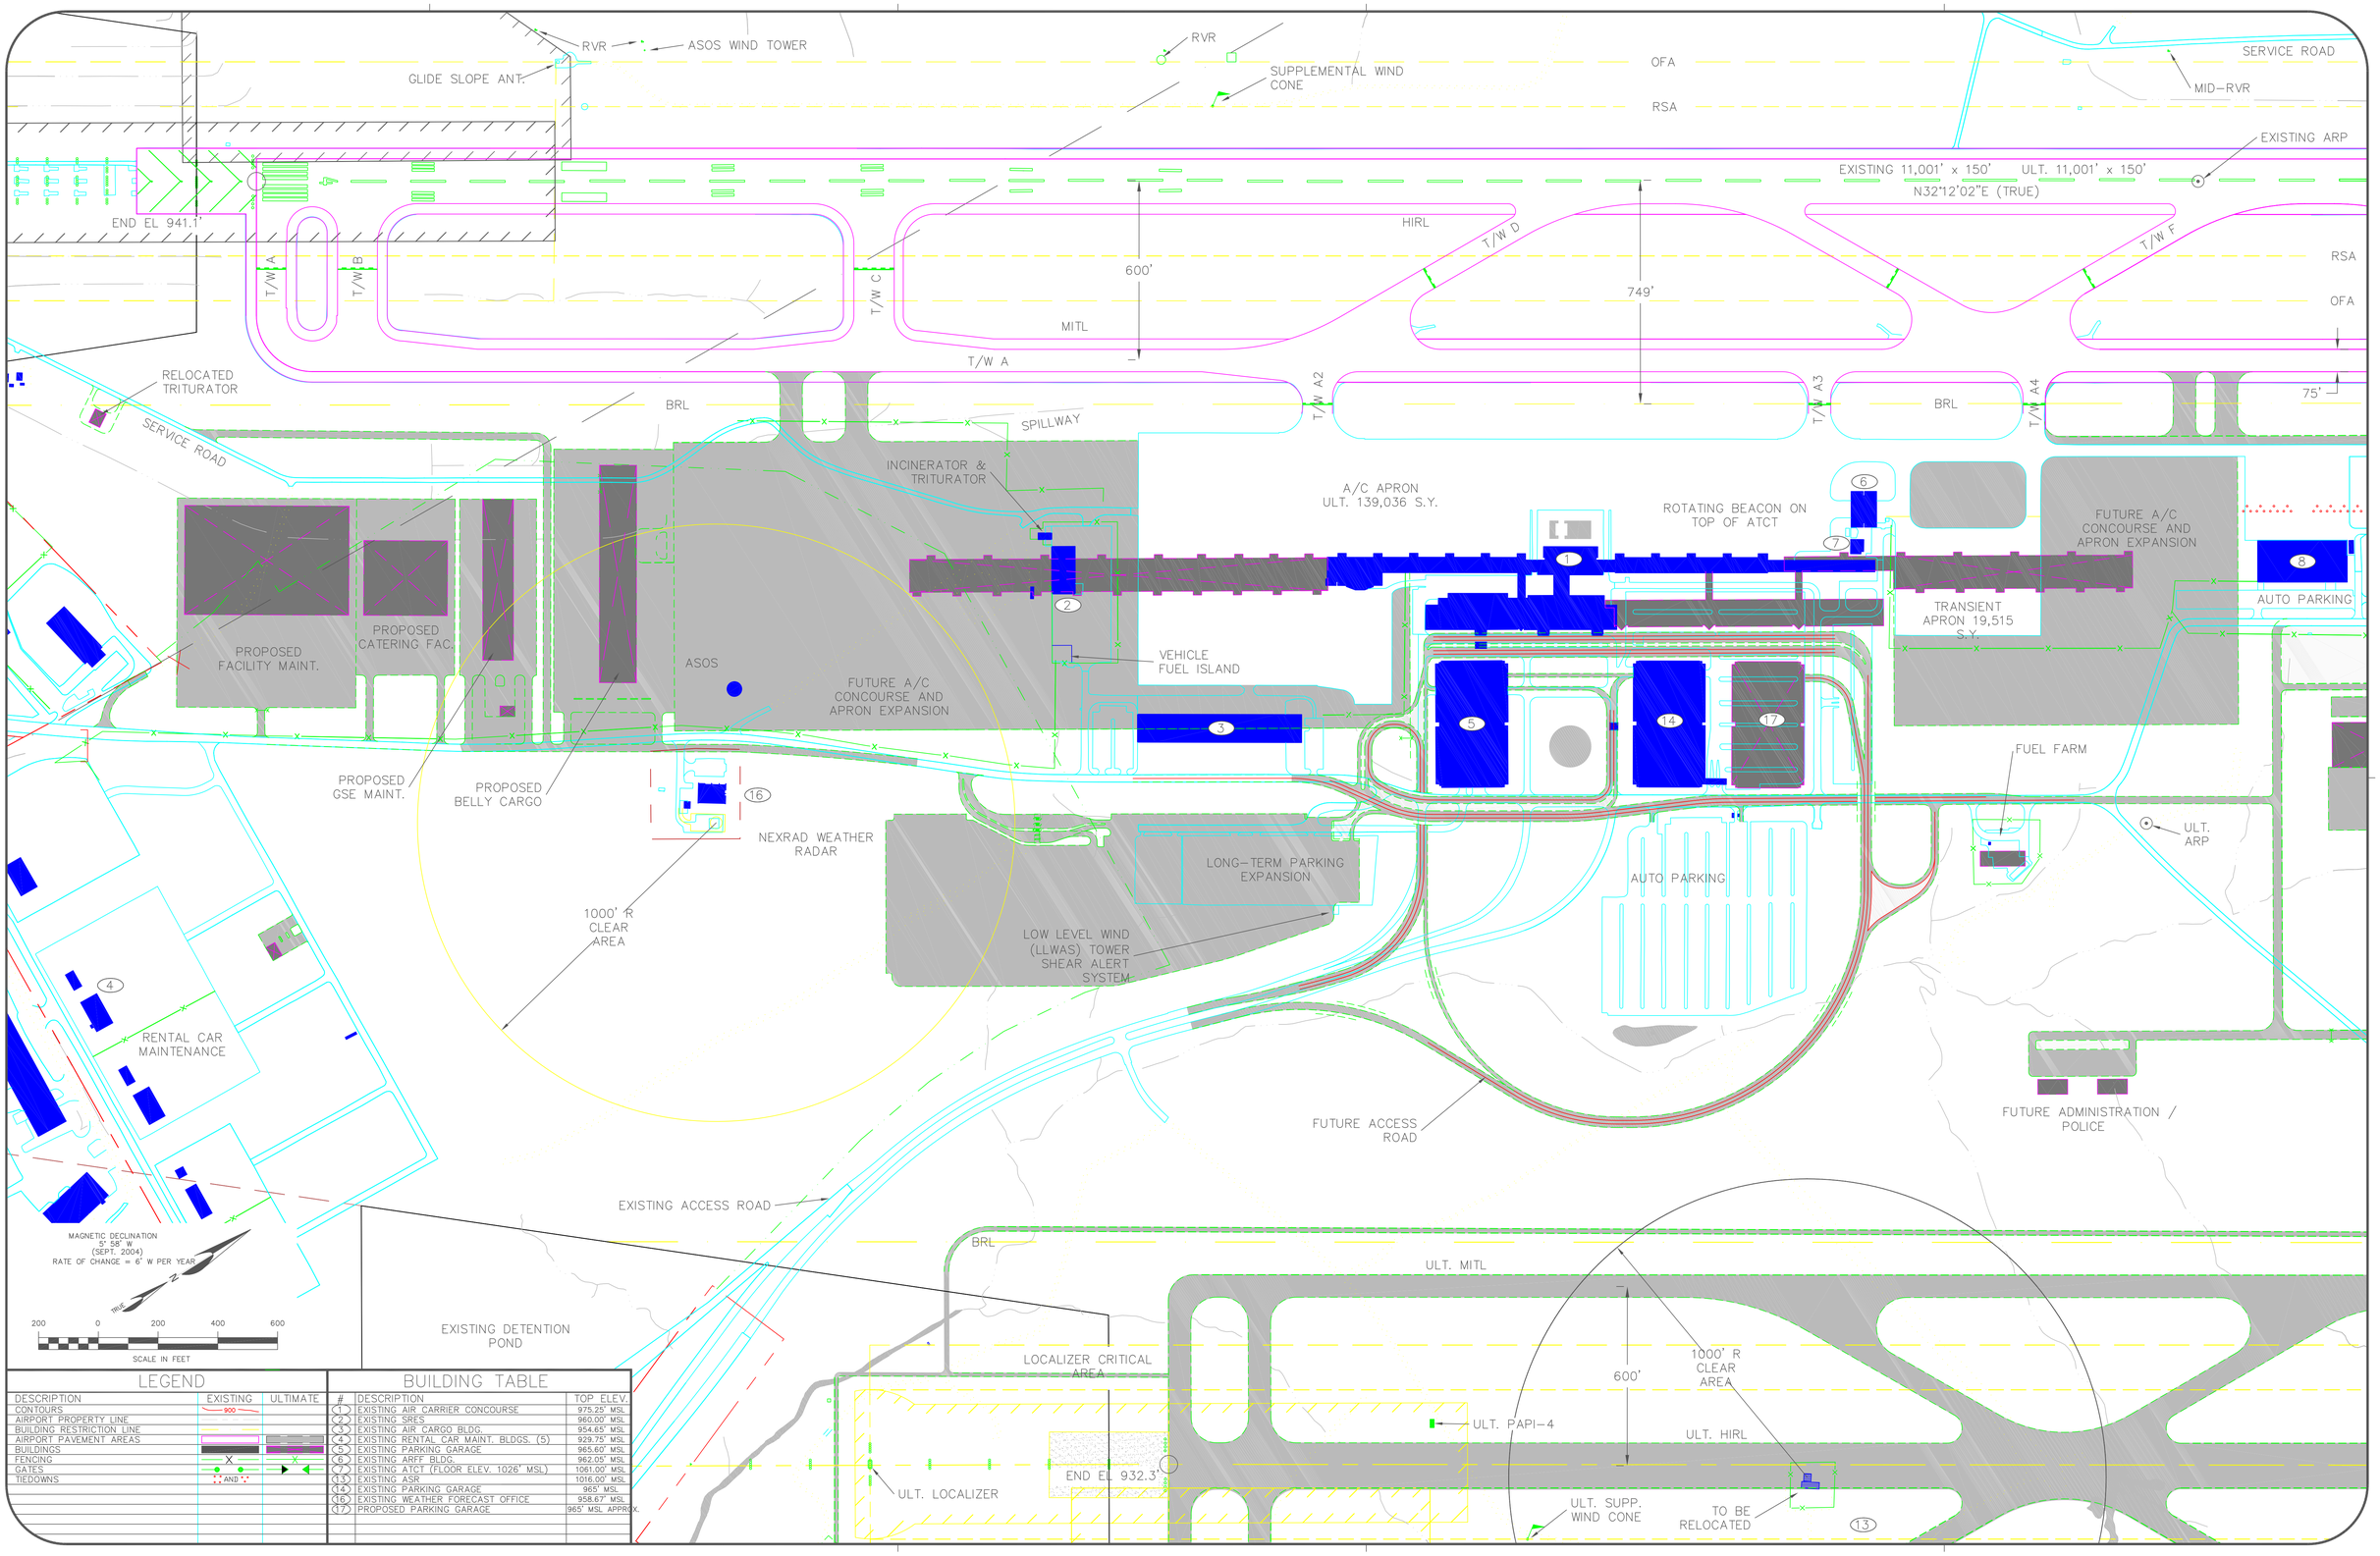

LEGEND

DESCRIPTION	EXISTING	ULTIMATE
CONTOURS	900	
AIRPORT PROPERTY LINE		
BUILDING RESTRICTION LINE		
AIRPORT PAVEMENT AREAS		
BUILDINGS		
FENCING	X	X
GATES		
TIEDOWNS	AND	

BUILDING TABLE

#	DESCRIPTION	TOP ELEV.
1	EXISTING AIR CARRIER CONCOURSE	975.25' MSL
2	EXISTING SRES	960.00' MSL
3	EXISTING AIR CARGO BLDG.	954.65' MSL
4	EXISTING RENTAL CAR MAINT. BLDGS. (5)	929.75' MSL
5	EXISTING PARKING GARAGE	965.60' MSL
6	EXISTING ARFF BLDG.	962.05' MSL
7	EXISTING ATCT (FLOOR ELEV. 1026' MSL)	1061.00' MSL
13	EXISTING ASR	1016.00' MSL
14	EXISTING PARKING GARAGE	965' MSL
16	EXISTING WEATHER FORECAST OFFICE	958.67' MSL
17	PROPOSED PARKING GARAGE	965' MSL APPROX.

THE LPA GROUP

THE LPA GROUP INCORPORATED
TRANSPORTATION CONSULTANTS

ATLANTA, GA ? BATON ROUGE, LA ? CASHIERS, NC ? CHARLESTON, SC ? CHARLOTTE, NC ? COLUMBIA, SC ? DALLAS, TX ? DAYTONA BEACH, FL ? GREENSBORO, NC ? JACKSONVILLE, FL ? KNOXVILLE, TN ? LITTLE ROCK, AR ? MIAMI, FL ? ORLANDO, FL ? RALEIGH, NC ? SARASOTA, FL ? TALLAHASSEE, FL ? TAMPA, FL ? WEST PALM BEACH, FL

GSP INTERNATIONAL AIRPORT
ROGER MILLIKEN FIELD

GREENVILLE–SPARTANBURG INTERNATIONAL AIRPORT
GREER, SOUTH CAROLINA

AIR CARRIER TERMINAL AREA DRAWING

DESIGN TGM | DRAWN TGM | CHECK WBB RKH | PROJECT NO. CP005014

REVISION	DATE	DESCRIPTION	BY
4	4/16/07	UPDATE OF PROPOSED IMPROVEMENTS	TGM
3	10/3/97	UPDATE OF PROPOSED IMPROVEMENTS	TGM
2	9/21/95	UPDATE OF PROPOSED IMPROVEMENTS	TGM
1	10/30/92	EXTENSION OF EXISTING RUNWAY	TGM

SPONSOR APPROVAL

J. Garrett Jackson
Executive Director
Greenville–Spartanburg Airport Commission

DATE:

DATE
DEC. 9, 1991

DRAWING NO.
4

P:\Airport Development\Greenville Spartanburg Airport\Drawings\2007_LAA\Plugs_2007_Terminal Area.dwg Last Modified: Mar 26, 2008 - 10:30am Plotted on: May 06, 2008 - 4:16pm by dbrewington

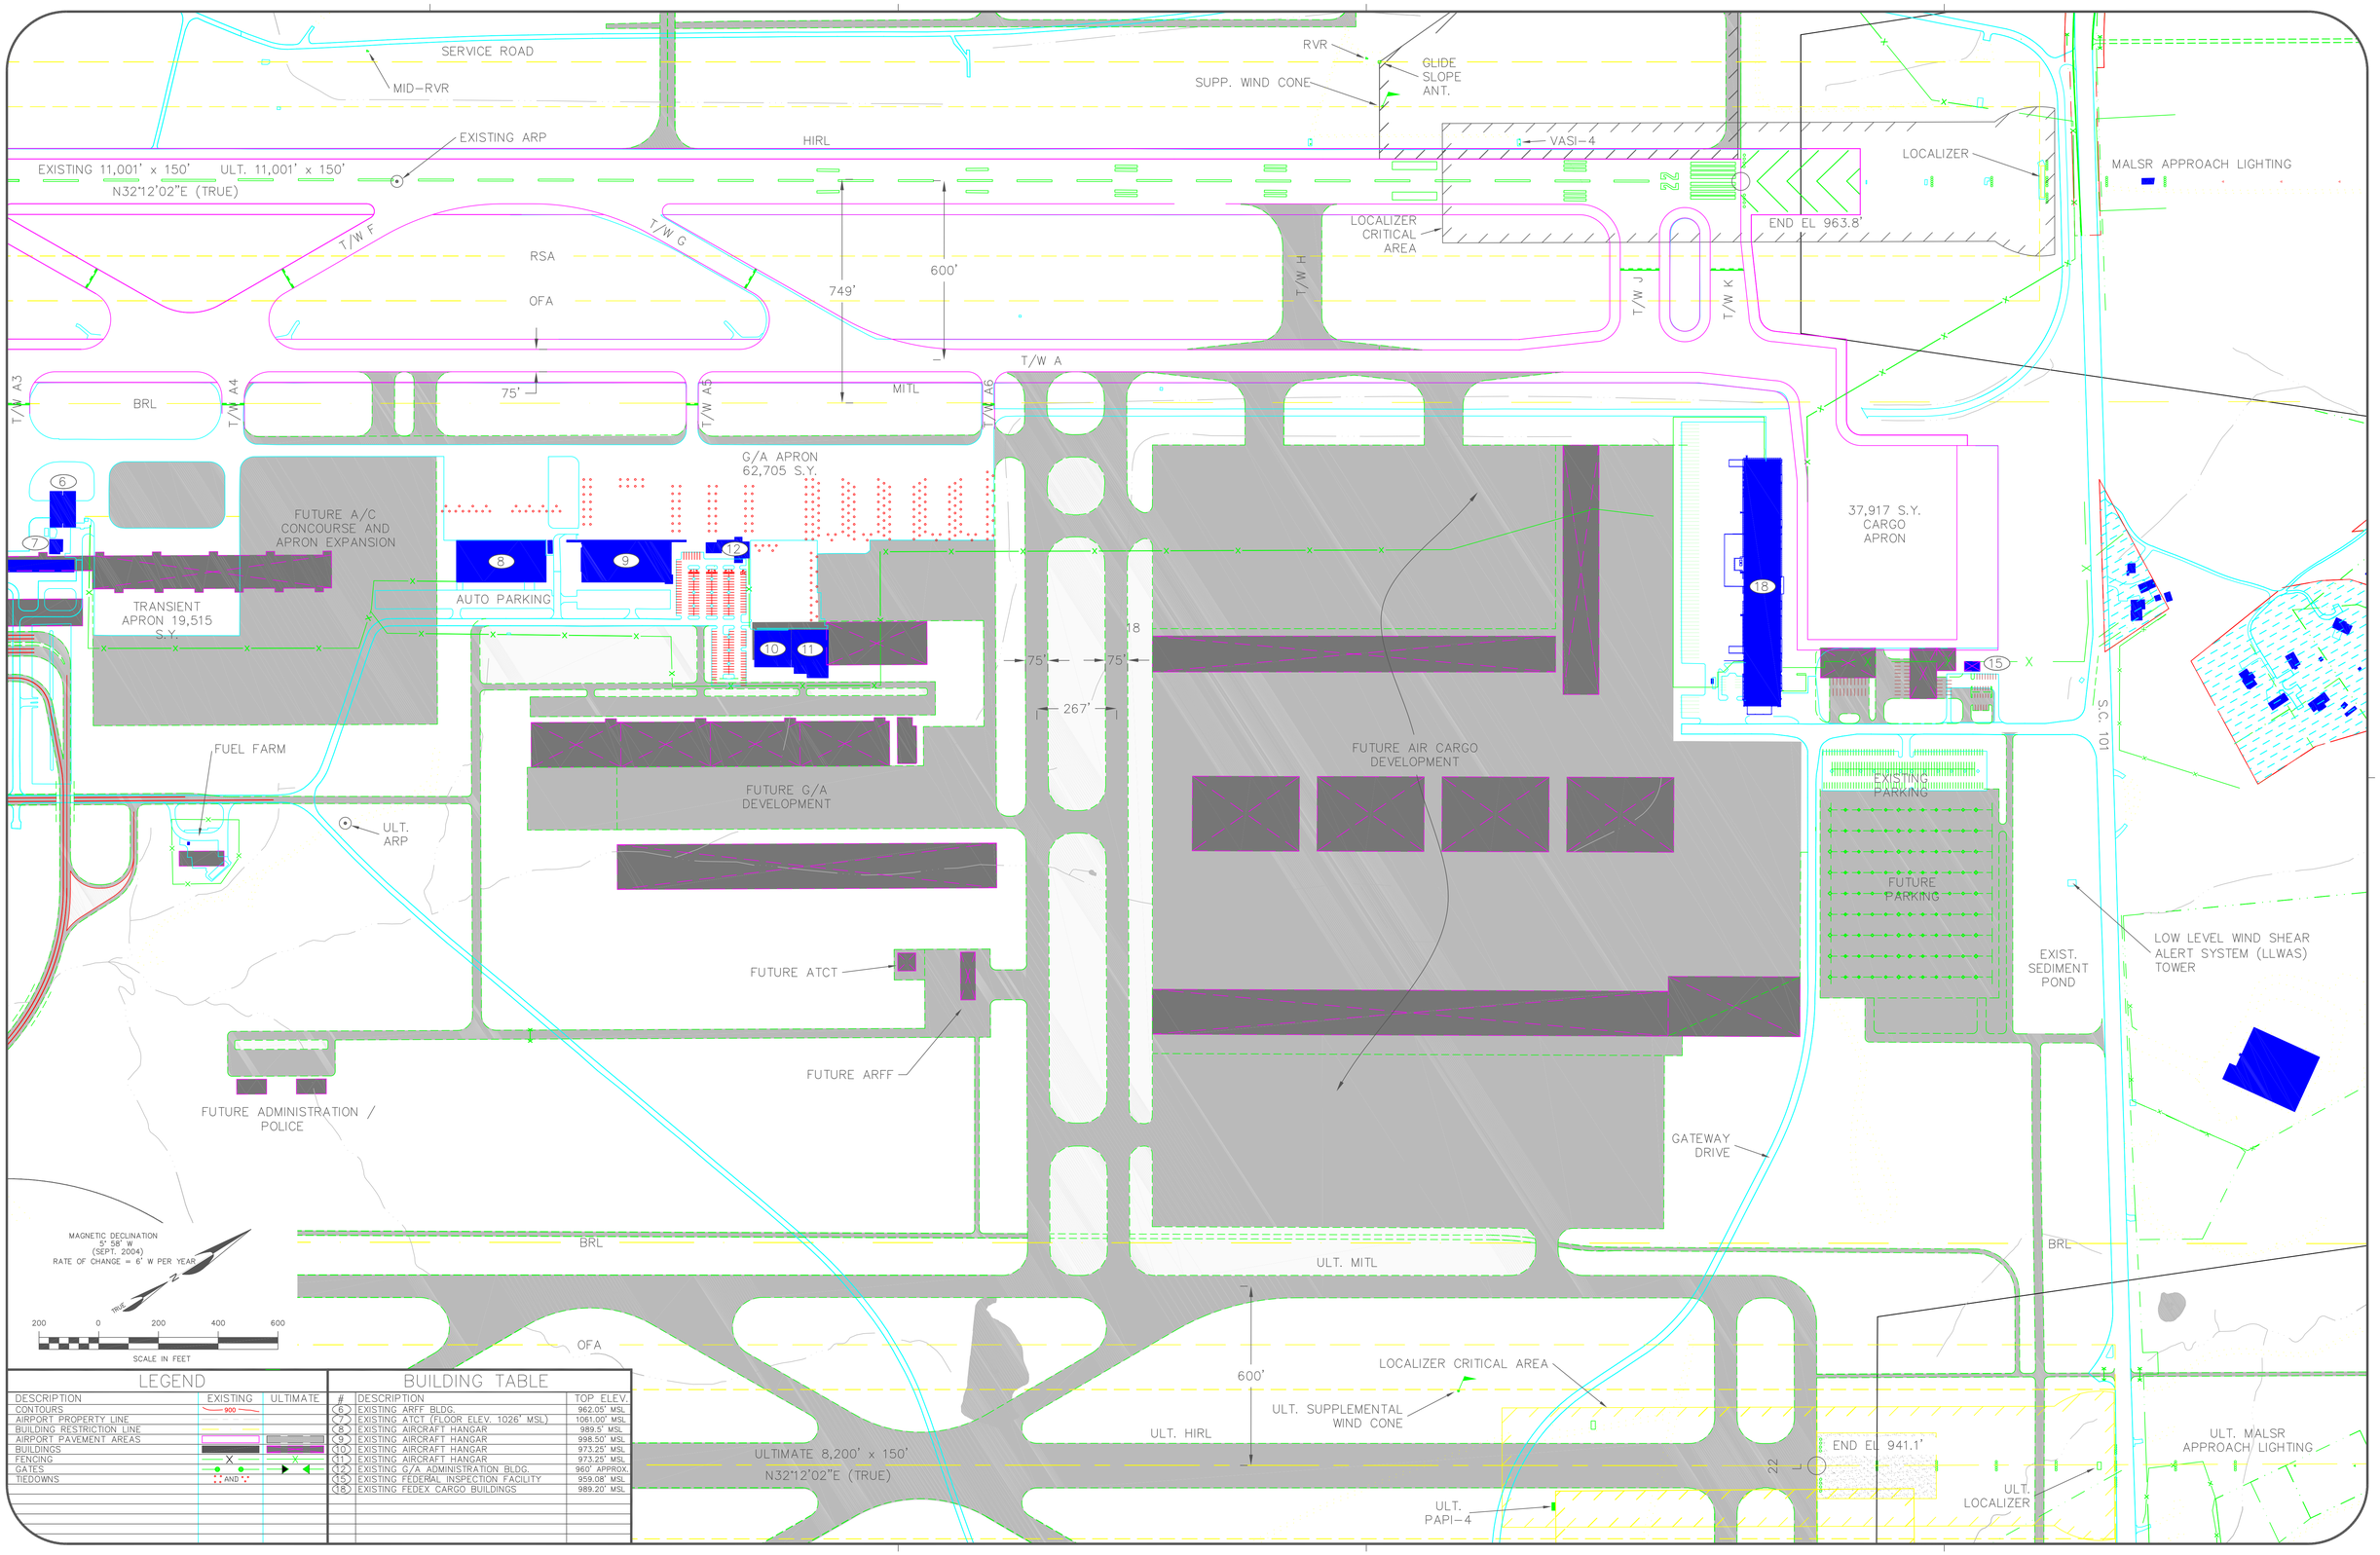

LEGEND

DESCRIPTION	EXISTING	ULTIMATE
CONTOURS	900	
AIRPORT PROPERTY LINE		
BUILDING RESTRICTION LINE		
AIRPORT PAVEMENT AREAS		
BUILDINGS		
FENCING	X	X
GATES		
TIEDOWNS	"AND"	

BUILDING TABLE

#	DESCRIPTION	TOP ELEV.
6	EXISTING ARFF BLDG.	962.05' MSL
7	EXISTING ATCT (FLOOR ELEV. 1026' MSL)	1061.00' MSL
8	EXISTING AIRCRAFT HANGAR	989.5' MSL
9	EXISTING AIRCRAFT HANGAR	998.50' MSL
10	EXISTING AIRCRAFT HANGAR	973.25' MSL
11	EXISTING AIRCRAFT HANGAR	973.25' MSL
12	EXISTING G/A ADMINISTRATION BLDG.	960' APPROX.
15	EXISTING FEDERAL INSPECTION FACILITY	959.08' MSL
18	EXISTING FEDEX CARGO BUILDINGS	989.20' MSL

THE LPA GROUP

THE LPA GROUP INCORPORATED
TRANSPORTATION CONSULTANTS

ATLANTA, GA ? BATON ROUGE, LA ? CASHIERS, NC ? CHARLESTON, SC ? CHARLOTTE, NC ? COLUMBIA, SC ? DAYTONA BEACH, FL ? GREENSBORO, NC ? JACKSONVILLE, FL ? KNOXVILLE, TN ? LITTLE ROCK, AR ? MOBILE, AL ? ORLANDO, FL ? RALEIGH, NC ? SARASOTA, FL ? TALLAHASSEE, FL ? TAMPA, FL ? WEST PALM BEACH, FL

GSP INTERNATIONAL AIRPORT
ROGER MILLIKEN FIELD

GREENVILLE–SPARTANBURG INTERNATIONAL AIRPORT
GREER, SOUTH CAROLINA

GENERAL AVIATION TERMINAL AREA DRAWING

DESIGN TGM | DRAWN TGM | CHECK WBB RKH | PROJECT NO. CP005014

REVISION	DATE	DESCRIPTION	BY
4	4/16/07	UPDATE OF PROPOSED IMPROVEMENTS	TGM
3	10/3/97	UPDATE OF PROPOSED IMPROVEMENTS	TGM
2	9/21/95	UPDATE OF PROPOSED IMPROVEMENTS	TGM
1	10/30/92	EXTENSION OF EXISTING RUNWAY	TGM

SPONSOR APPROVAL

J. Garrett Jackson
Executive Director
Greenville–Spartanburg Airport Commission

DATE: _____

DATE: DEC. 9, 1991

DRAWING NO. 3

P:\Airport Development\Greenville Spartanburg Airport\Drawings\2007_ILALP\lpgs_2007_Terminal Area.dwg Last Modified: Mar 28, 2008 - 10:30am Plotted on: May 06, 2008 - 4:31pm by drewington