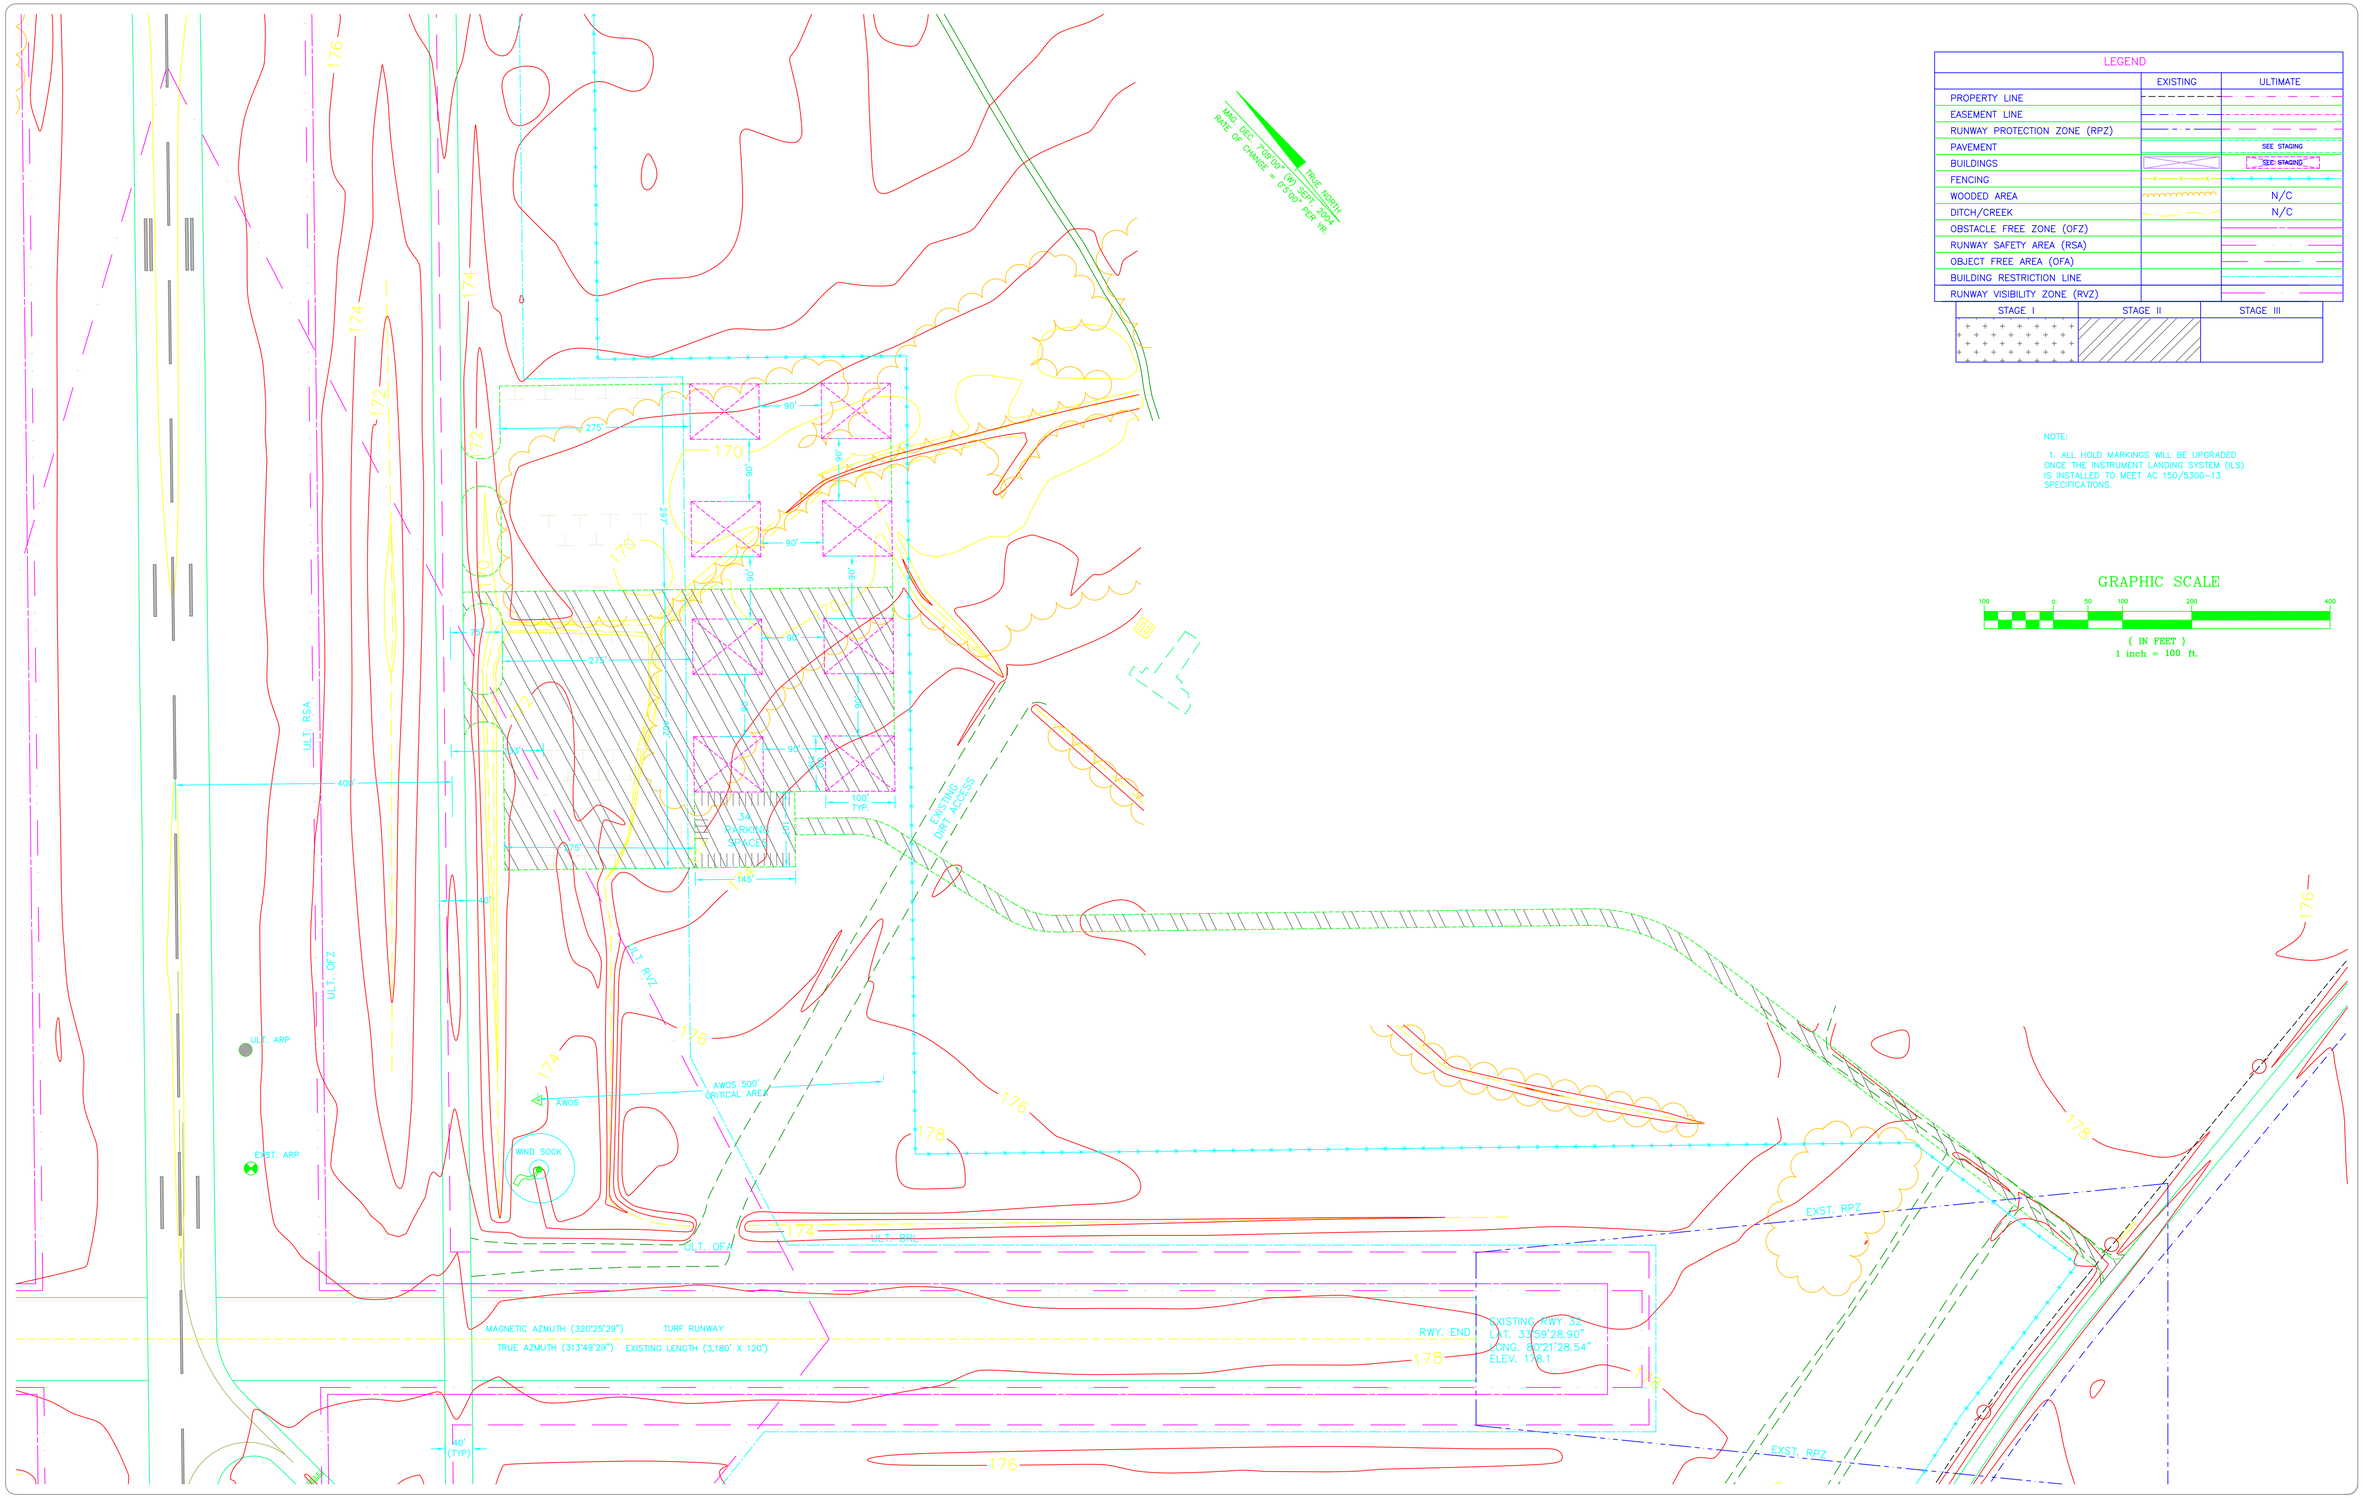

LEGEND

	EXISTING	ULTIMATE
PROPERTY LINE		
EASEMENT LINE		
RUNWAY PROTECTION ZONE (RPZ)		
PAVEMENT		SEE STAGING
BUILDINGS		SEE STAGING
FENCING		
WOODED AREA		N/C
DITCH/CREEK		N/C
OBSTACLE FREE ZONE (OFZ)		
RUNWAY SAFETY AREA (RSA)		
OBJECT FREE AREA (OFA)		
BUILDING RESTRICTION LINE		
RUNWAY VISIBILITY ZONE (RVZ)		

STAGE I	STAGE II	STAGE III

NOTE:

1. ALL HOLD MARKINGS WILL BE UPGRADED ONCE THE INSTRUMENT LANDING SYSTEM (ILS) IS INSTALLED TO MEET AC 150/5300-13 SPECIFICATIONS.

GRAPHIC SCALE

100 0 50 100 200 400

(IN FEET)
1 inch = 100 ft.

REV. NO.	DESCRIPTION	DATE

REVISIONS

PROJECT MANAGER: GAV
DRAWN BY: RBT
APPROVED BY: SEV
FILE NAME: 10177TAP
DRAWING SCALE: 1"= 100'
PROJECT DATE: NOV. 2004
PROJECT NUMBER: 10177.00CA
PLOT DATE:

WK DICKSON
community infrastructure consultants

501 COMMERCE DRIVE NE
COLUMBIA, SC 29223
(803) 786-4261

Office Locations:
North Carolina
South Carolina
Georgia
Florida

RELEASED FOR	DATE
APPROVALS	
BIDDING	
CONSTRUCTION	
RECORD DWG.	

2004

SUMTER AIRPORT
SUMTER, SOUTH CAROLINA

TERMINAL AREA PLAN (NE)

10 / 12

D-3886

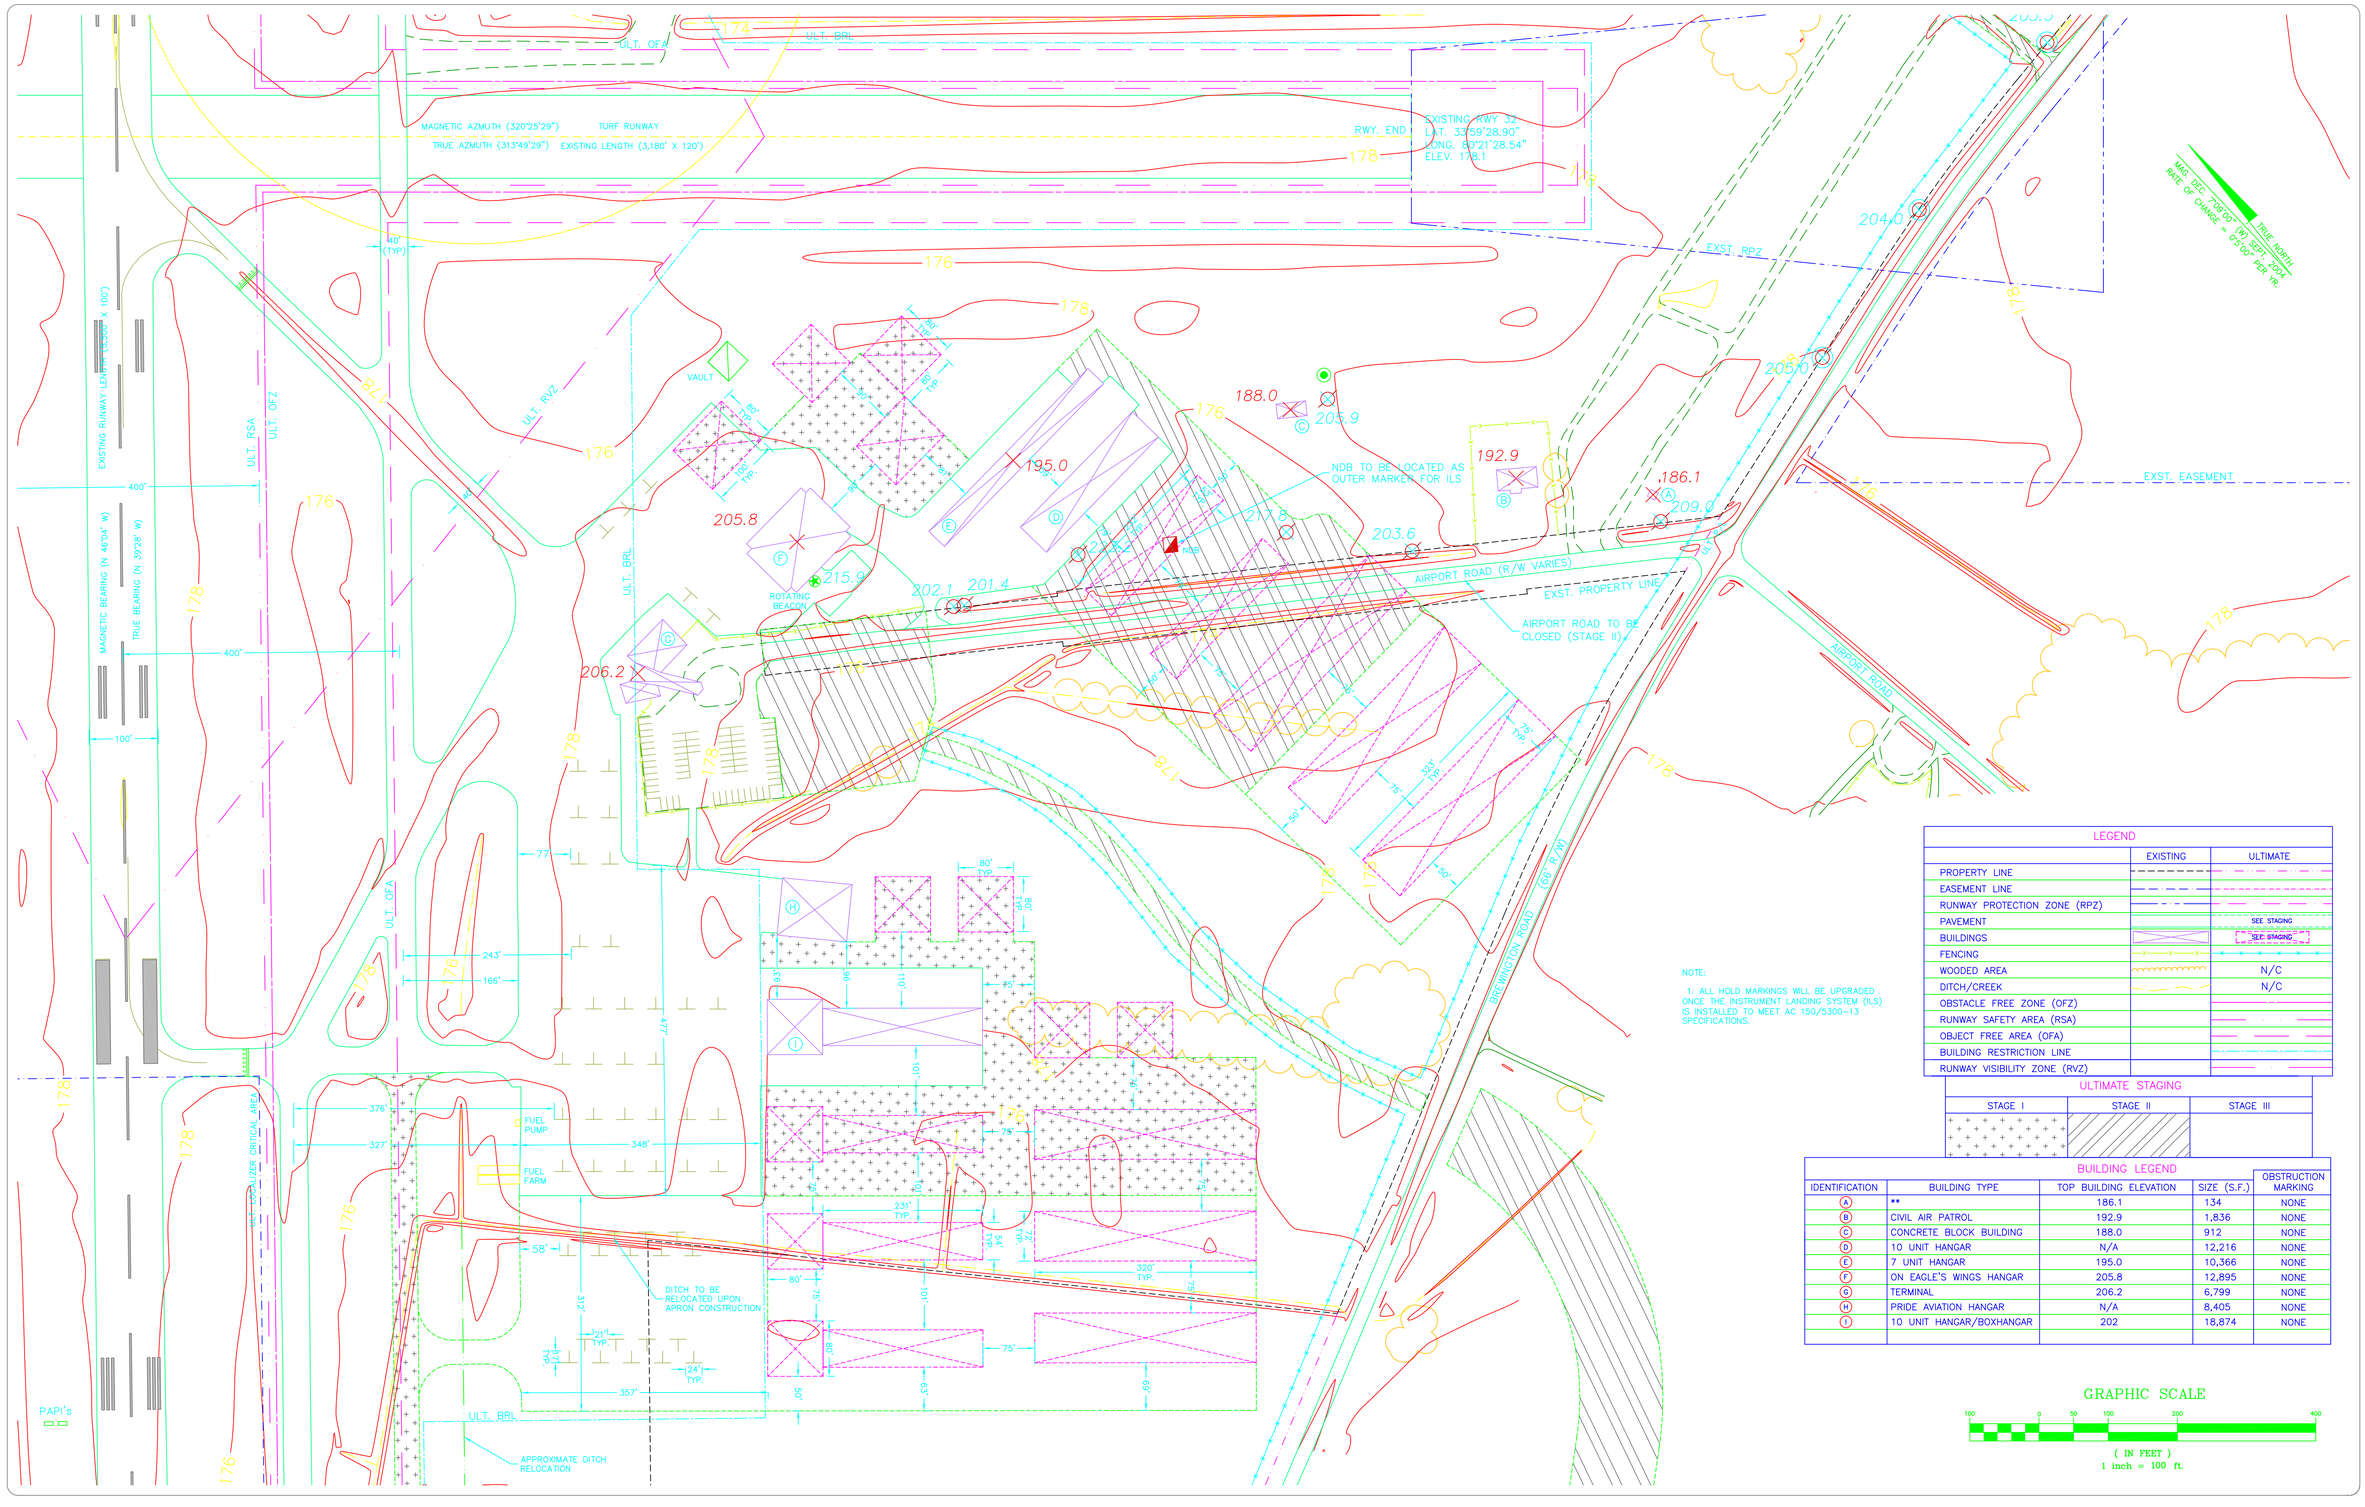

NOTE:

1. ALL HOLD MARKINGS WILL BE UPGRADED ONCE THE INSTRUMENT LANDING SYSTEM (ILS) IS INSTALLED TO MEET AC 150/5300-13 SPECIFICATIONS.

LEGEND	EXISTING	ULTIMATE
PROPERTY LINE		
EASEMENT LINE		
RUNWAY PROTECTION ZONE (RPZ)		
PAVEMENT		SEE STAGING
BUILDINGS		SEE STAGING
FENCING		
WOODED AREA		N/C
DITCH/CREEK		N/C
OBSTACLE FREE ZONE (OFZ)		
RUNWAY SAFETY AREA (RSA)		
OBJECT FREE AREA (OFA)		
BUILDING RESTRICTION LINE		
RUNWAY VISIBILITY ZONE (RVZ)		

ULTIMATE STAGING

STAGE I	STAGE II	STAGE III

BUILDING LEGEND

IDENTIFICATION	BUILDING TYPE	TOP BUILDING ELEVATION	SIZE (S.F.)	OBSTRUCTION MARKING
A	**	186.1	134	NONE
B	CIVIL AIR PATROL	192.9	1,836	NONE
C	CONCRETE BLOCK BUILDING	188.0	912	NONE
D	10 UNIT HANGAR	N/A	12,216	NONE
E	7 UNIT HANGAR	195.0	10,366	NONE
F	ON EAGLE'S WINGS HANGAR	205.8	12,895	NONE
G	TERMINAL	206.2	6,799	NONE
H	PRIDE AVIATION HANGAR	N/A	8,405	NONE
I	10 UNIT HANGAR/BOXHANGAR	202	18,874	NONE

GRAPHIC SCALE

100 0 50 100 200 400

(IN FEET)
1 inch = 100 ft.

REV. NO.	DESCRIPTION	DATE
	REVISIONS	

PROJECT MANAGER: GAV
DRAWN BY: RBT
APPROVED BY: SEW
FILE NAME: 10177TAP
DRAWING SCALE: 1"= 100'
PROJECT DATE: NOV. 2004
PROJECT NUMBER: 10177.00.CA
PLOT DATE:

WK DICKSON
community infrastructure consultants

501 COMMERCE DRIVE NE
COLUMBIA, SC 29223
(803) 786-4261

Office Locations:
North Carolina
South Carolina
Georgia
Florida

RELEASED FOR	DATE
APPROVALS	
BIDDING	
CONSTRUCTION	
RECORD DWG.	

SUMTER AIRPORT
SUMTER, SOUTH CAROLINA

TERMINAL AREA PLAN (SW)

9 / 12

D-3886