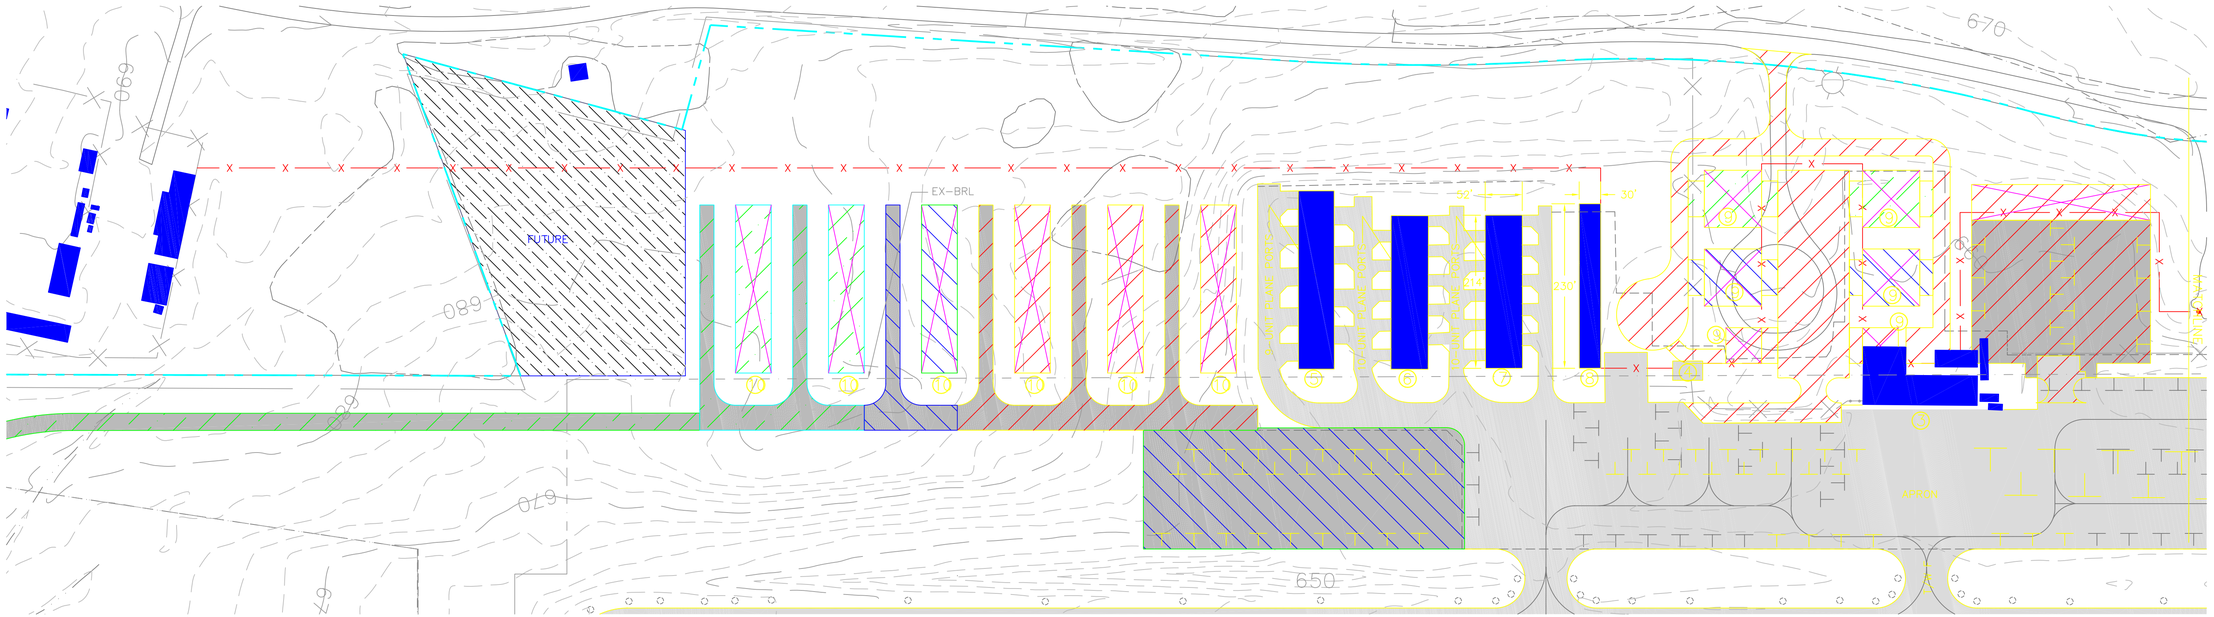

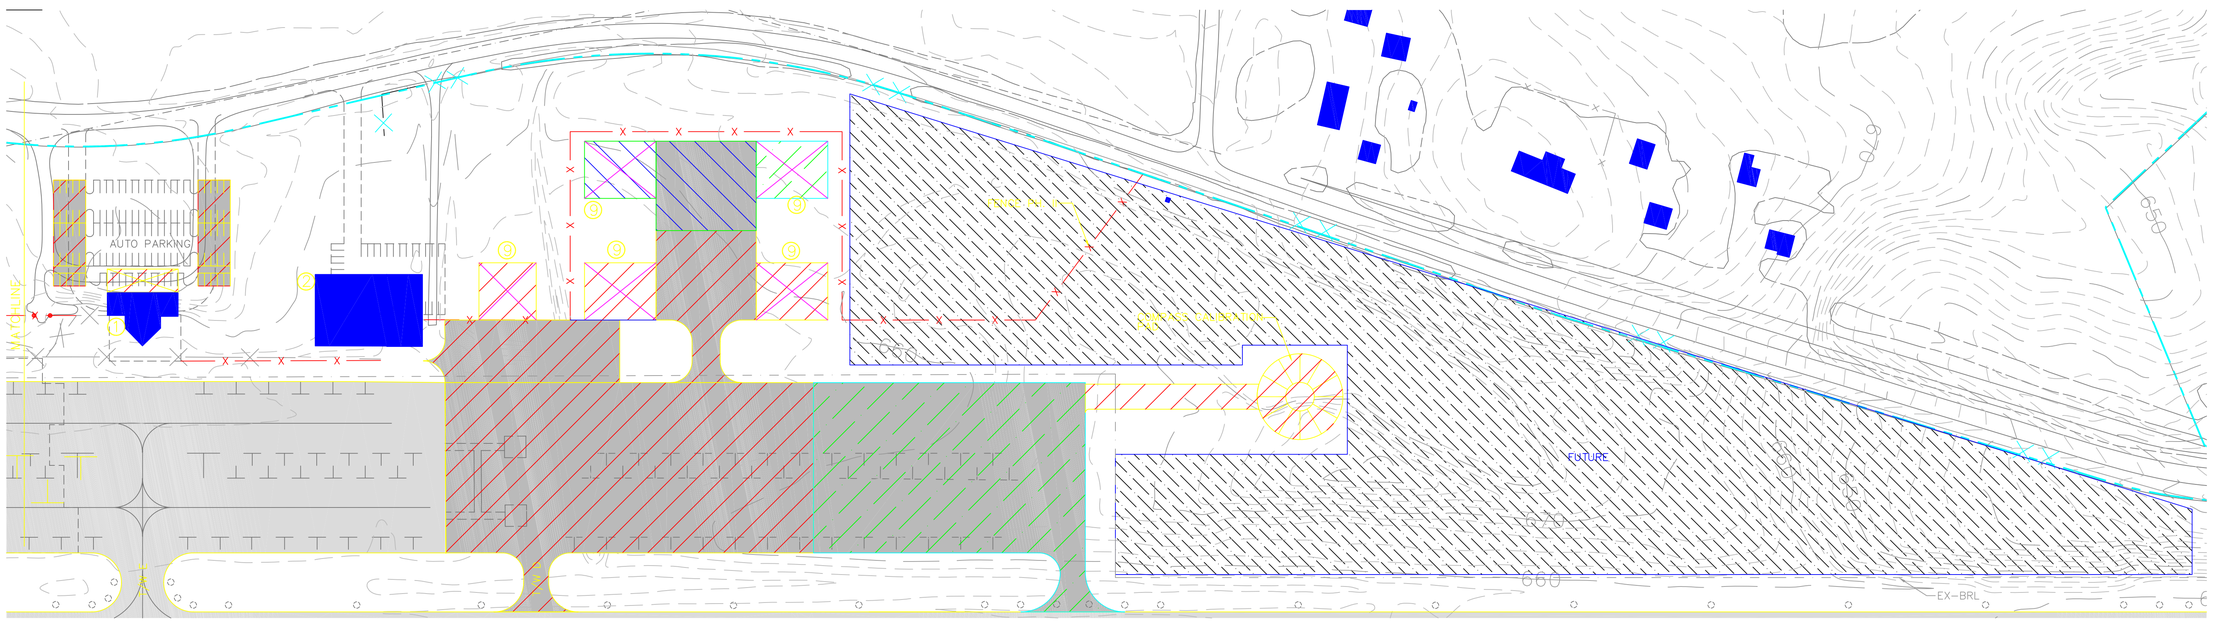

BUILDING DATA TABLE		
NO.	BUILDING	BUILDING HEIGHT
1	TERMINAL BUILDING	28' 2"
2	SKYTECH HANGAR	34' 2"
3	OLD FBO	13' 0"
4	FUEL FARM	15' 0"
5	EXISTING SHADE PORTS	23' 6"
6	EXISTING SHADE PORTS	17' 2"
7	EXISTING SHADE PORTS	17' 2"
8	PORT-A-PORT	12' 0"
9	PROPOSED CONVENTIONAL HANGAR	23' 6"
10	PROPOSED T-HANGAR	23' 6"

LEGEND		
ITEM	EXISTING	ULTIMATE
GROUND CONTOURS	20	
WOODED AREA		
ROADS (UNPAVED)		
ROADS (PAVED)		
AIRPORT BUILDINGS / STRUCTURES		
AIRPORT PAVED AREAS		
AIRPORT PROPERTY LINE (PL)		
APPROACH SURFACE		
RUNWAY OBJECT FREE AREA		
RUNWAY SAFETY AREA		
RUNWAY OBSTACLE FREE ZONE		
BUILDING RESTRICTION LINE		
PROPOSED FENCE	X	X

DEVELOPMENT STAGES	
PHASE I	2003-2007
PHASE II	2008-2012
PHASE III	2013-2022
FUTURE	BEYOND 2022

APPROVALS

CITY OF ROCK HILL

DATE SIGNATURE TITLE

SOUTH CAROLINA DEPARTMENT OF COMMERCE
DIVISION OF AERONAUTICS

DATE SIGNATURE TITLE

MAGNETIC DECLINATION
06°22'26.43" WEST 1/23/2003
SOURCE: CHARLOTTE SECTIONAL
AERONAUTICAL CHART 80 EDITION

TRUE NORTH

100' 50' 0 100' 200' 300'
SCALE IN FEET
1"=100'

2004

TALBERT&BRIGHT
ENGINEERING & PLANNING CONSULTANTS
4944 PARKWAY PLAZA BOULEVARD, SUITE 350
CHARLOTTE, NORTH CAROLINA 28217
PHONE: 704-426-6070 FAX: 704-426-6089
www.talbertandbright.com

REVISIONS		DATE
1	APPROVED	2/5/2004
2	FAA COMMENTS	2/6/2004
3		
4		
5		

DESIGNED BY: CBS
PROJECT ENG.: CBS
PROJECT NO.: 3709-0101
DRAWN BY: JMM
CHECKED BY: CBS
DATE ISSUED: AUGUST 2003

ROCK HILL/
YORK COUNTY AIRPORT
BRYANT FIELD

T:\Blocks\RockHill.logo.jpg

TERMINAL AREA PLAN

AIRPORT MASTER PLAN

SCALE: 1"=100'

FILE NAME: 0101TAP.DWG