THIS DRAWING IS THE PROPERTY OF B.P. BARBER & ASSOCIATES, INC., AND IS NOT TO BE REPRODUCED OR PUBLISHED IN ANY MANNER, OR ALTERED, EXCEPT FOR USE ON THE PROJECT AND SITE SPECIFICALLY IDENTIFIED HEREIN AND IS NOT TO BE USED ON ANY OTHER PROJECT

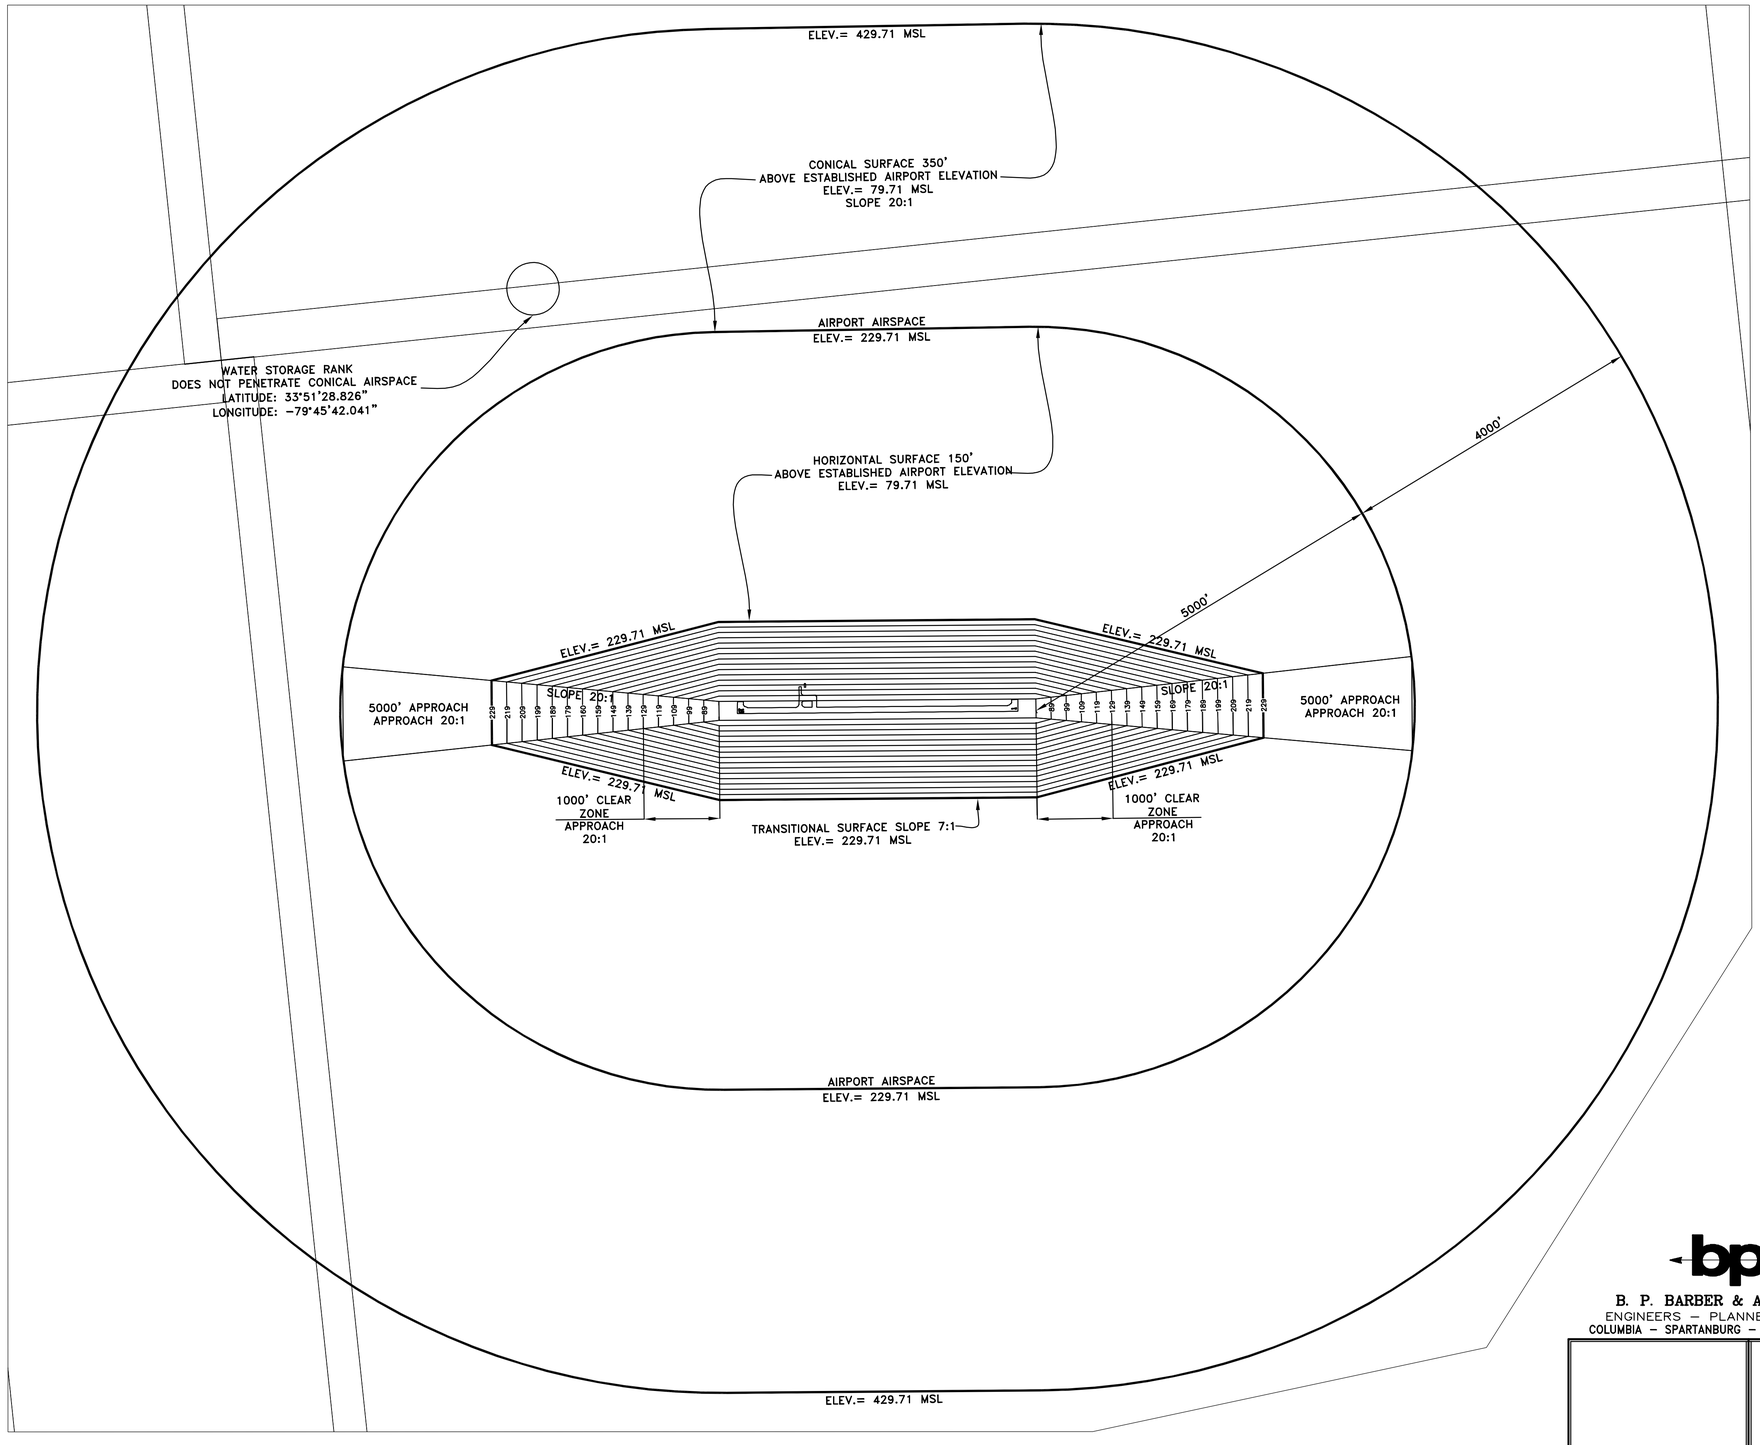

TRUE NORTH

JULY 2001
MAGNETIC
DECLINATION
7°16' W

SCALE

1000 0 1000 2000

(IN FEET)

NOTES:

1. TOPOGRAPHICAL INFORMATION TAKEN FROM USGS QUAD MAPS:
   MILL BAY QUADRANGLE, SC DATED: 1990
   HEBRON QUADRANGLE, SC DATED: 1990
   LAKE CITY EAST QUADRANGLE, SC DATED: 1990
   LAKE CITY WEST QUADRANGLE, SC DATED: 1990
2. OBSTRUCTIONS WITHIN INNER AIRSPACE ARE IDENTIFIED ON SHEET 1 OF 4 "AIRPORT LAYOUT PLAN/TERMINAL AREA PLAN/RUNWAY PROTECTION ZONE DRAWING."

2003

B. P. BARBER & ASSOCIATES, INC.
ENGINEERS – PLANNERS – SURVEYORS
COLUMBIA – SPARTANBURG – CHARLESTON – FLORENCE

NO.	REVISIONS	BY	APP.	DATE
1	ADDED SHEETS 3 & 4 OF 4	MJF	MAB	11/02

SIGNATURE: DATE

LAKE CITY MUNICIPAL AIRPORT
C.J. EVANS FIELD
LAKE CITY, SOUTH CAROLINA
FAA SITE#: 22362.A

DATE: AUGUST, 2001 COUNTY: FLORENCE

DRAWING TITLE:
AIRPORT AIRSPACE AND VICINITY
DRAWING – PLAN

DESIGNED BY: FI/MJF
DRAWN BY: MJF
CHECKED BY: MAB
APPROVED BY: DJH

PROJECT: 01315
FILE NO.: C1-13-26
SCALE: AS SHOWN
SHEET 3 OF 4

N:\Projects\01315\dwg\01315shts3_4.dwg 11/21/2002 10:48:09 AM EST