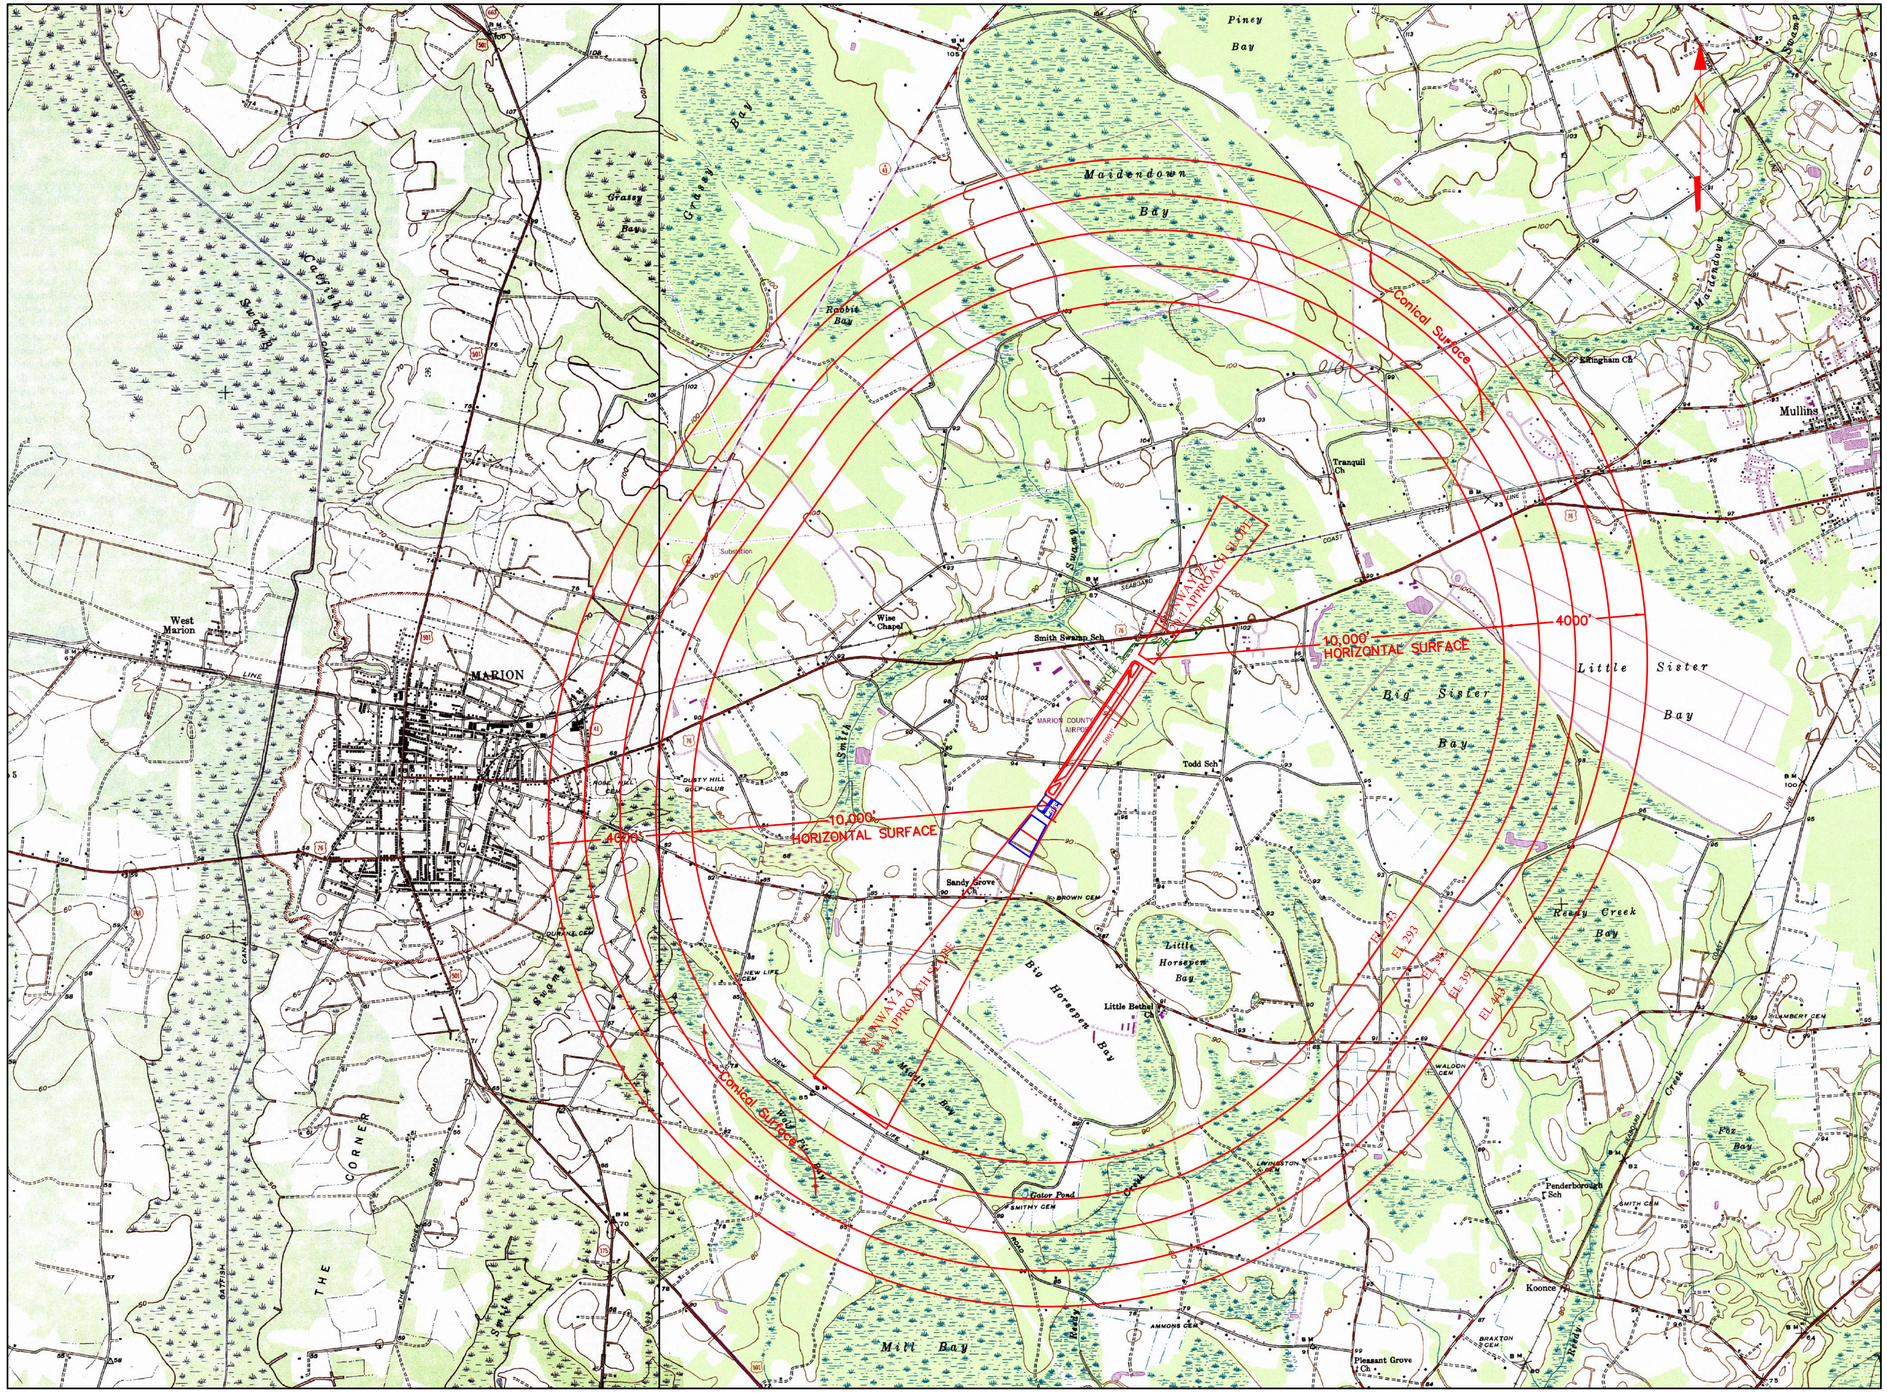

GRAPHIC SCALE

2000 0 2000 4000

1" = 2000'

RUNWAY 22 OBSTRUCTION TABLE EXISTING 20:1 APPROACH				
#	DISC	TOP OF OBJECT ELEVATION	EXISTING PENETRATION PART 77 SURFACE	DISPOSITION
1	TREE	180.64	55.85	TRIM/REMOVE
2	TREE	166.36	40.75	TRIM/REMOVE

2006

REVISION BLOCK			
NUMBER	REVISIONS	BY:	DATE:

MARION COUNTY AIRPORT
MULLINS, SC

AIRSPACE PLAN

PREPARED BY:
SOUTH CAROLINA DEPARTMENT OF COMMERCE
Division of Aeronautics
P.O. BOX 280068
COLUMBIA, SC 29228-0068
803-896-6260

DRAWN BY: DAPHNE BREWINGTON	CHECKED BY: JOHN FLOYD	REVISION NO:
SCALE: 1" = 2000'	DATE: 04/2006	SHEET: 3 OF 7