51J – LAKE CITY MUNICIPAL, LAKE CITY, SC
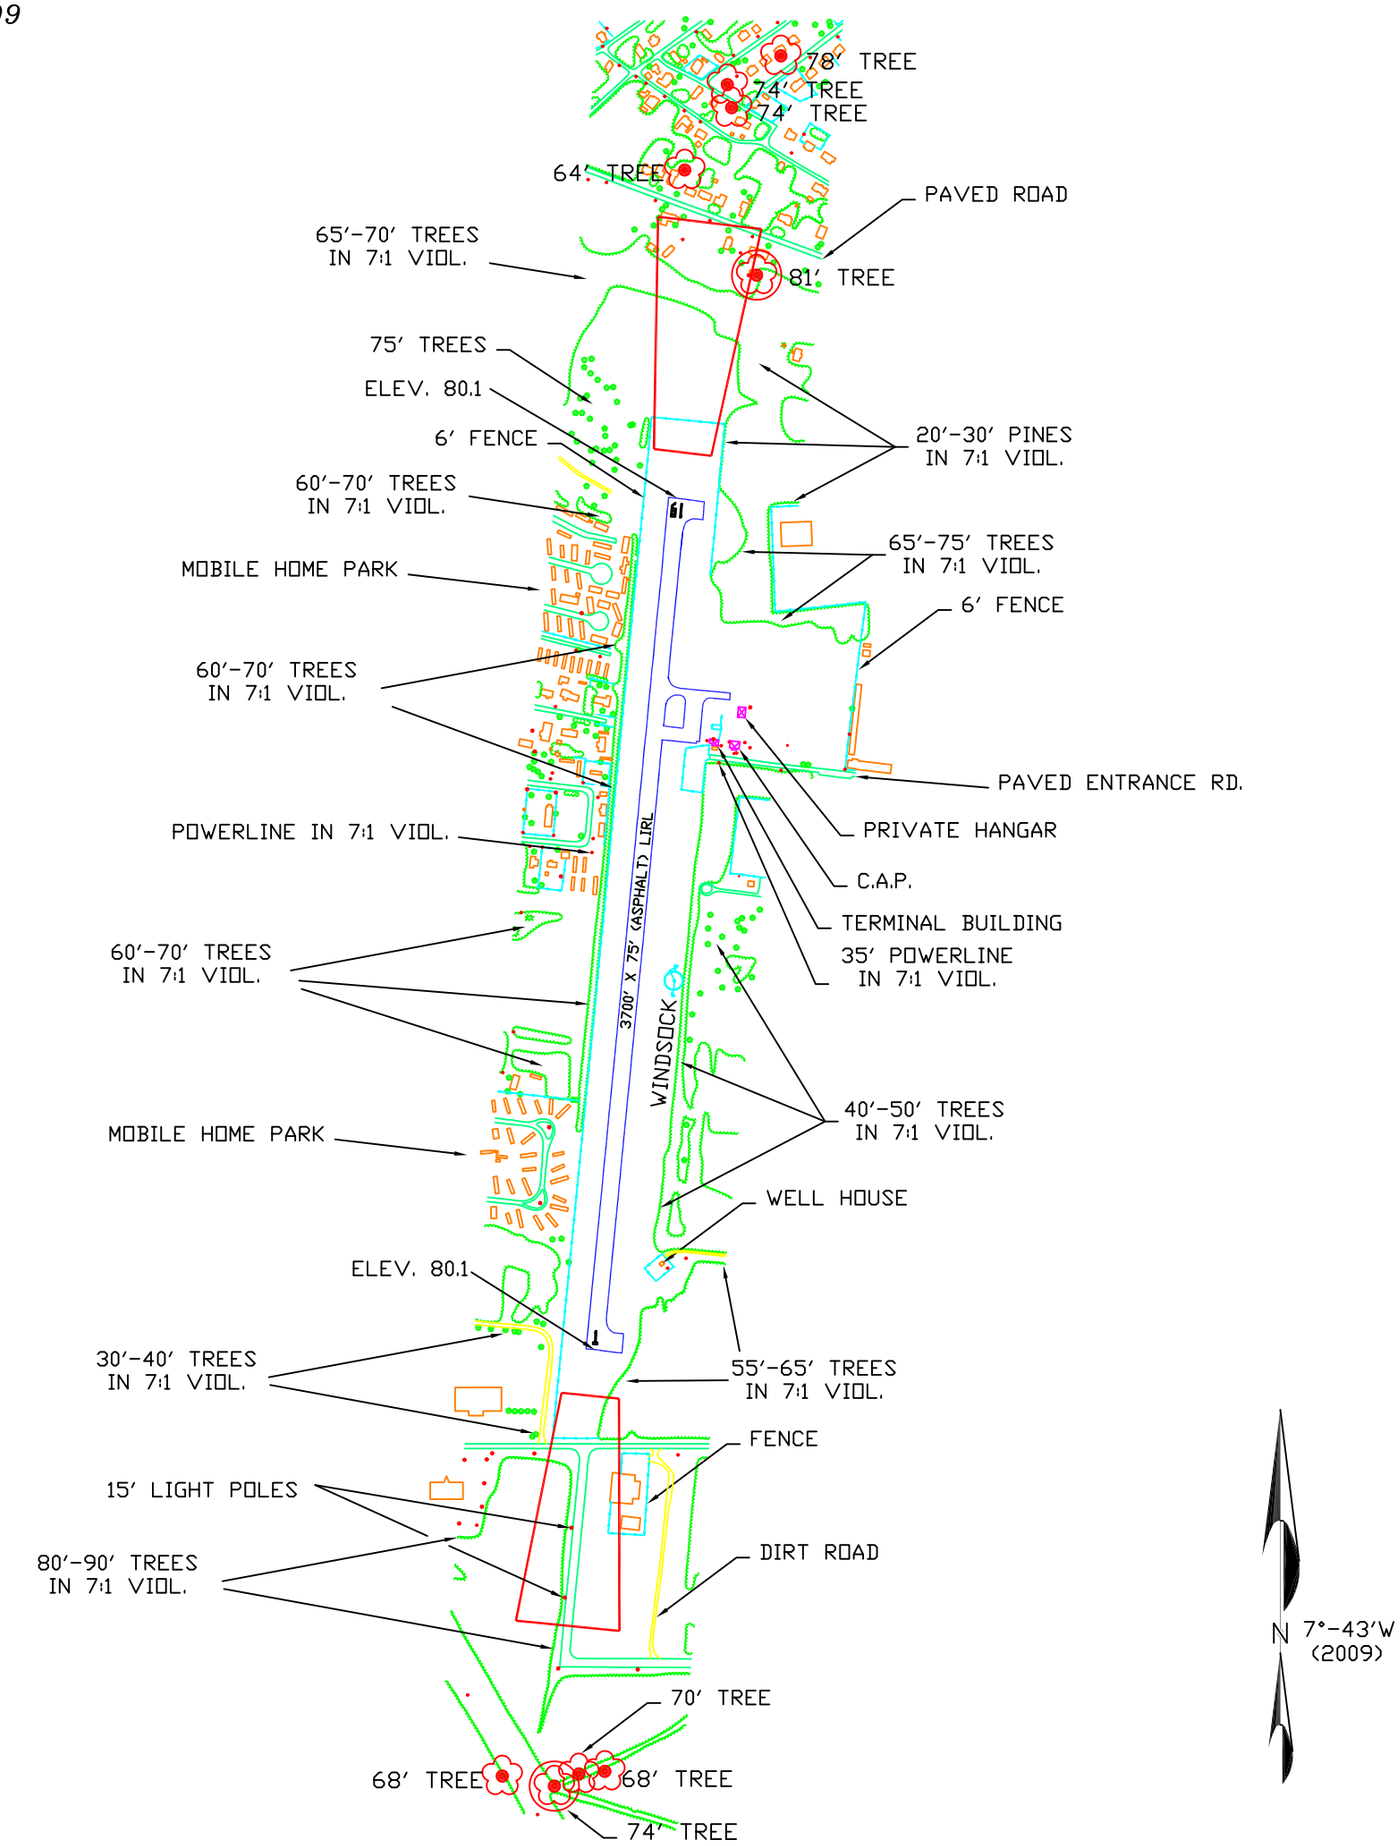
LAST REVISION DATE – 9/15/2009