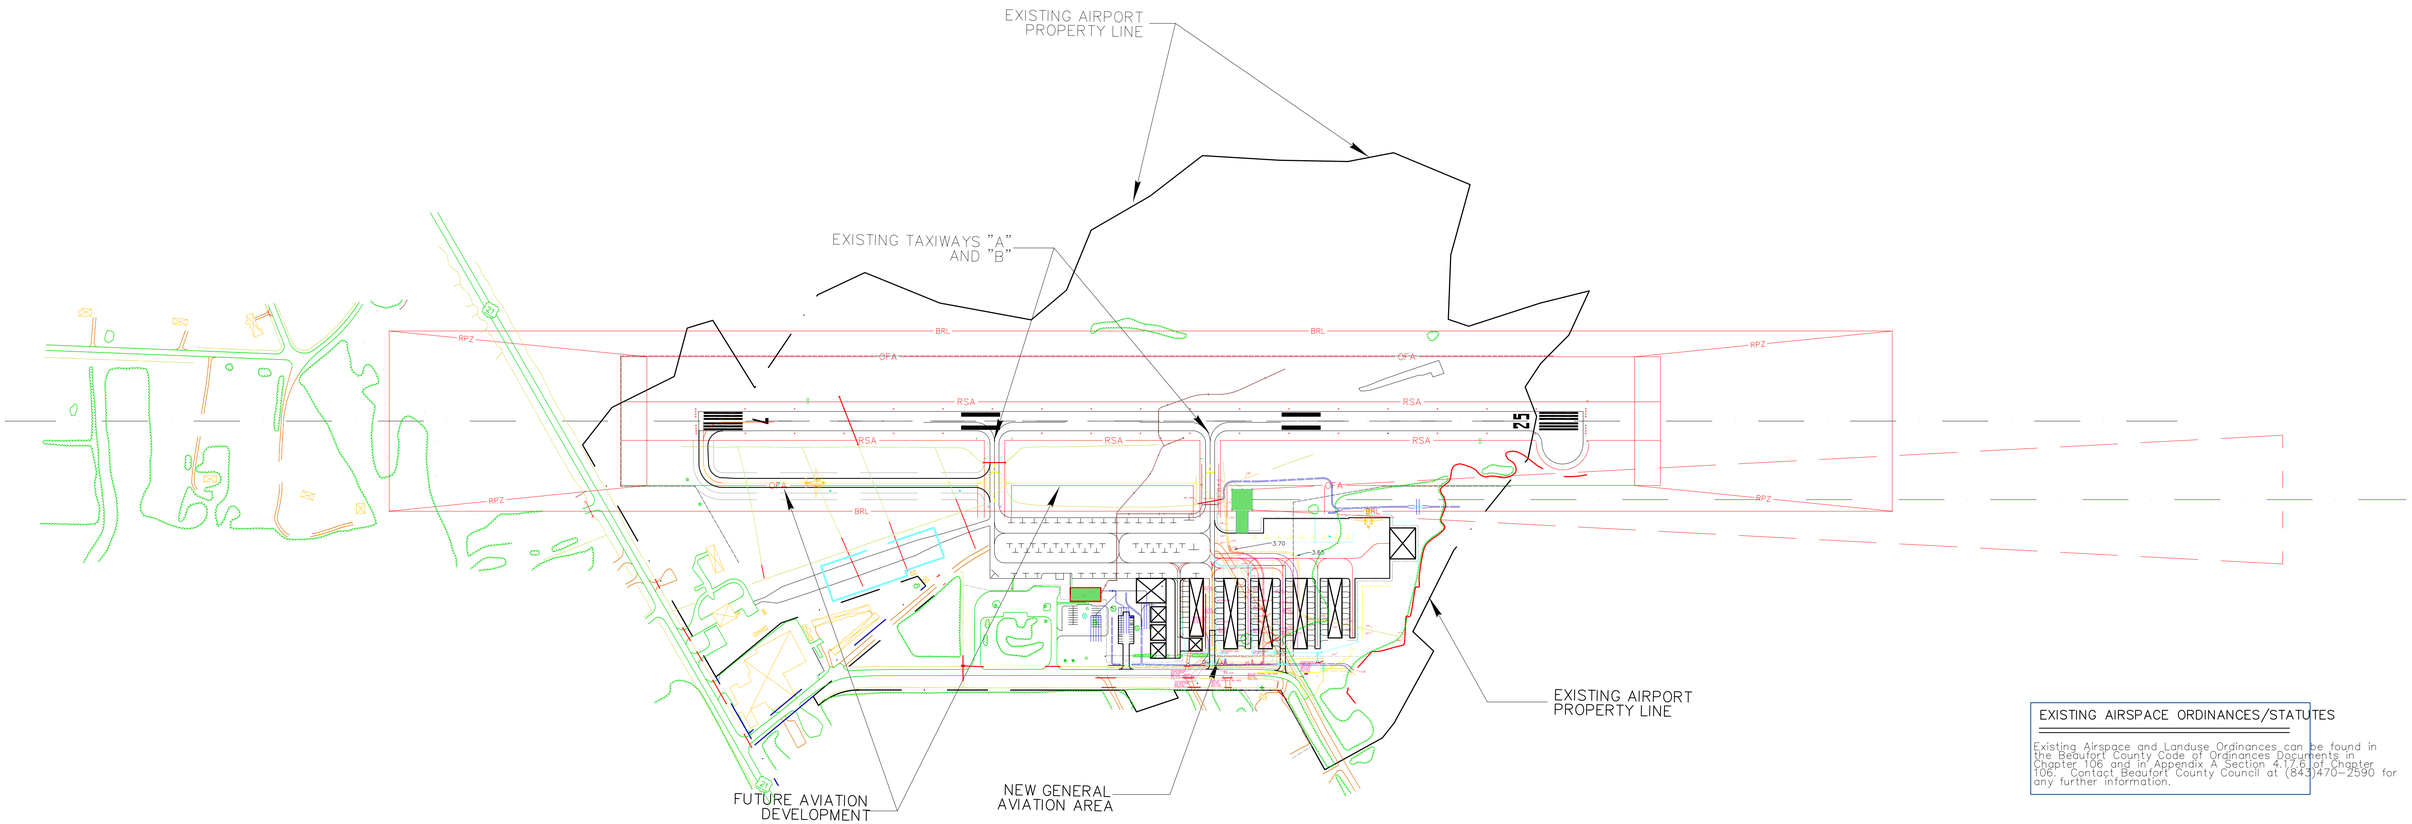

EXISTING AIRSPACE ORDINANCES/STATUTES

Existing Airspace and Landuse Ordinances can be found in the Beaufort County Code of Ordinances Documents in Chapter 106 and in Appendix A Section 4.12.6 of Chapter 106. Contact Beaufort County Council at (843)470-2590 for any further information.

N

REVISIONS:				
REV. NO	BY	CKD.	DATE	DESCRIPTION OF REVISION

0 300 600 900 1200

DESIGNED BY	MRB	DATE	02-06-03
DRAWN BY	MRB	DATE	02-06-03
CHECKED BY	EDD	DATE	02-06-03

2003

PLANS PREPARED BY

ENGINEERS PLANNERS ECONOMISTS

Wilbur Smith Associates

PLANS PREPARED FOR

BEAUFORT COUNTY

PROJECT NO. (CLIENT)

PROJECT NO. (WSA)

LANDUSE

$DATE$
$FILE$

NO. 7