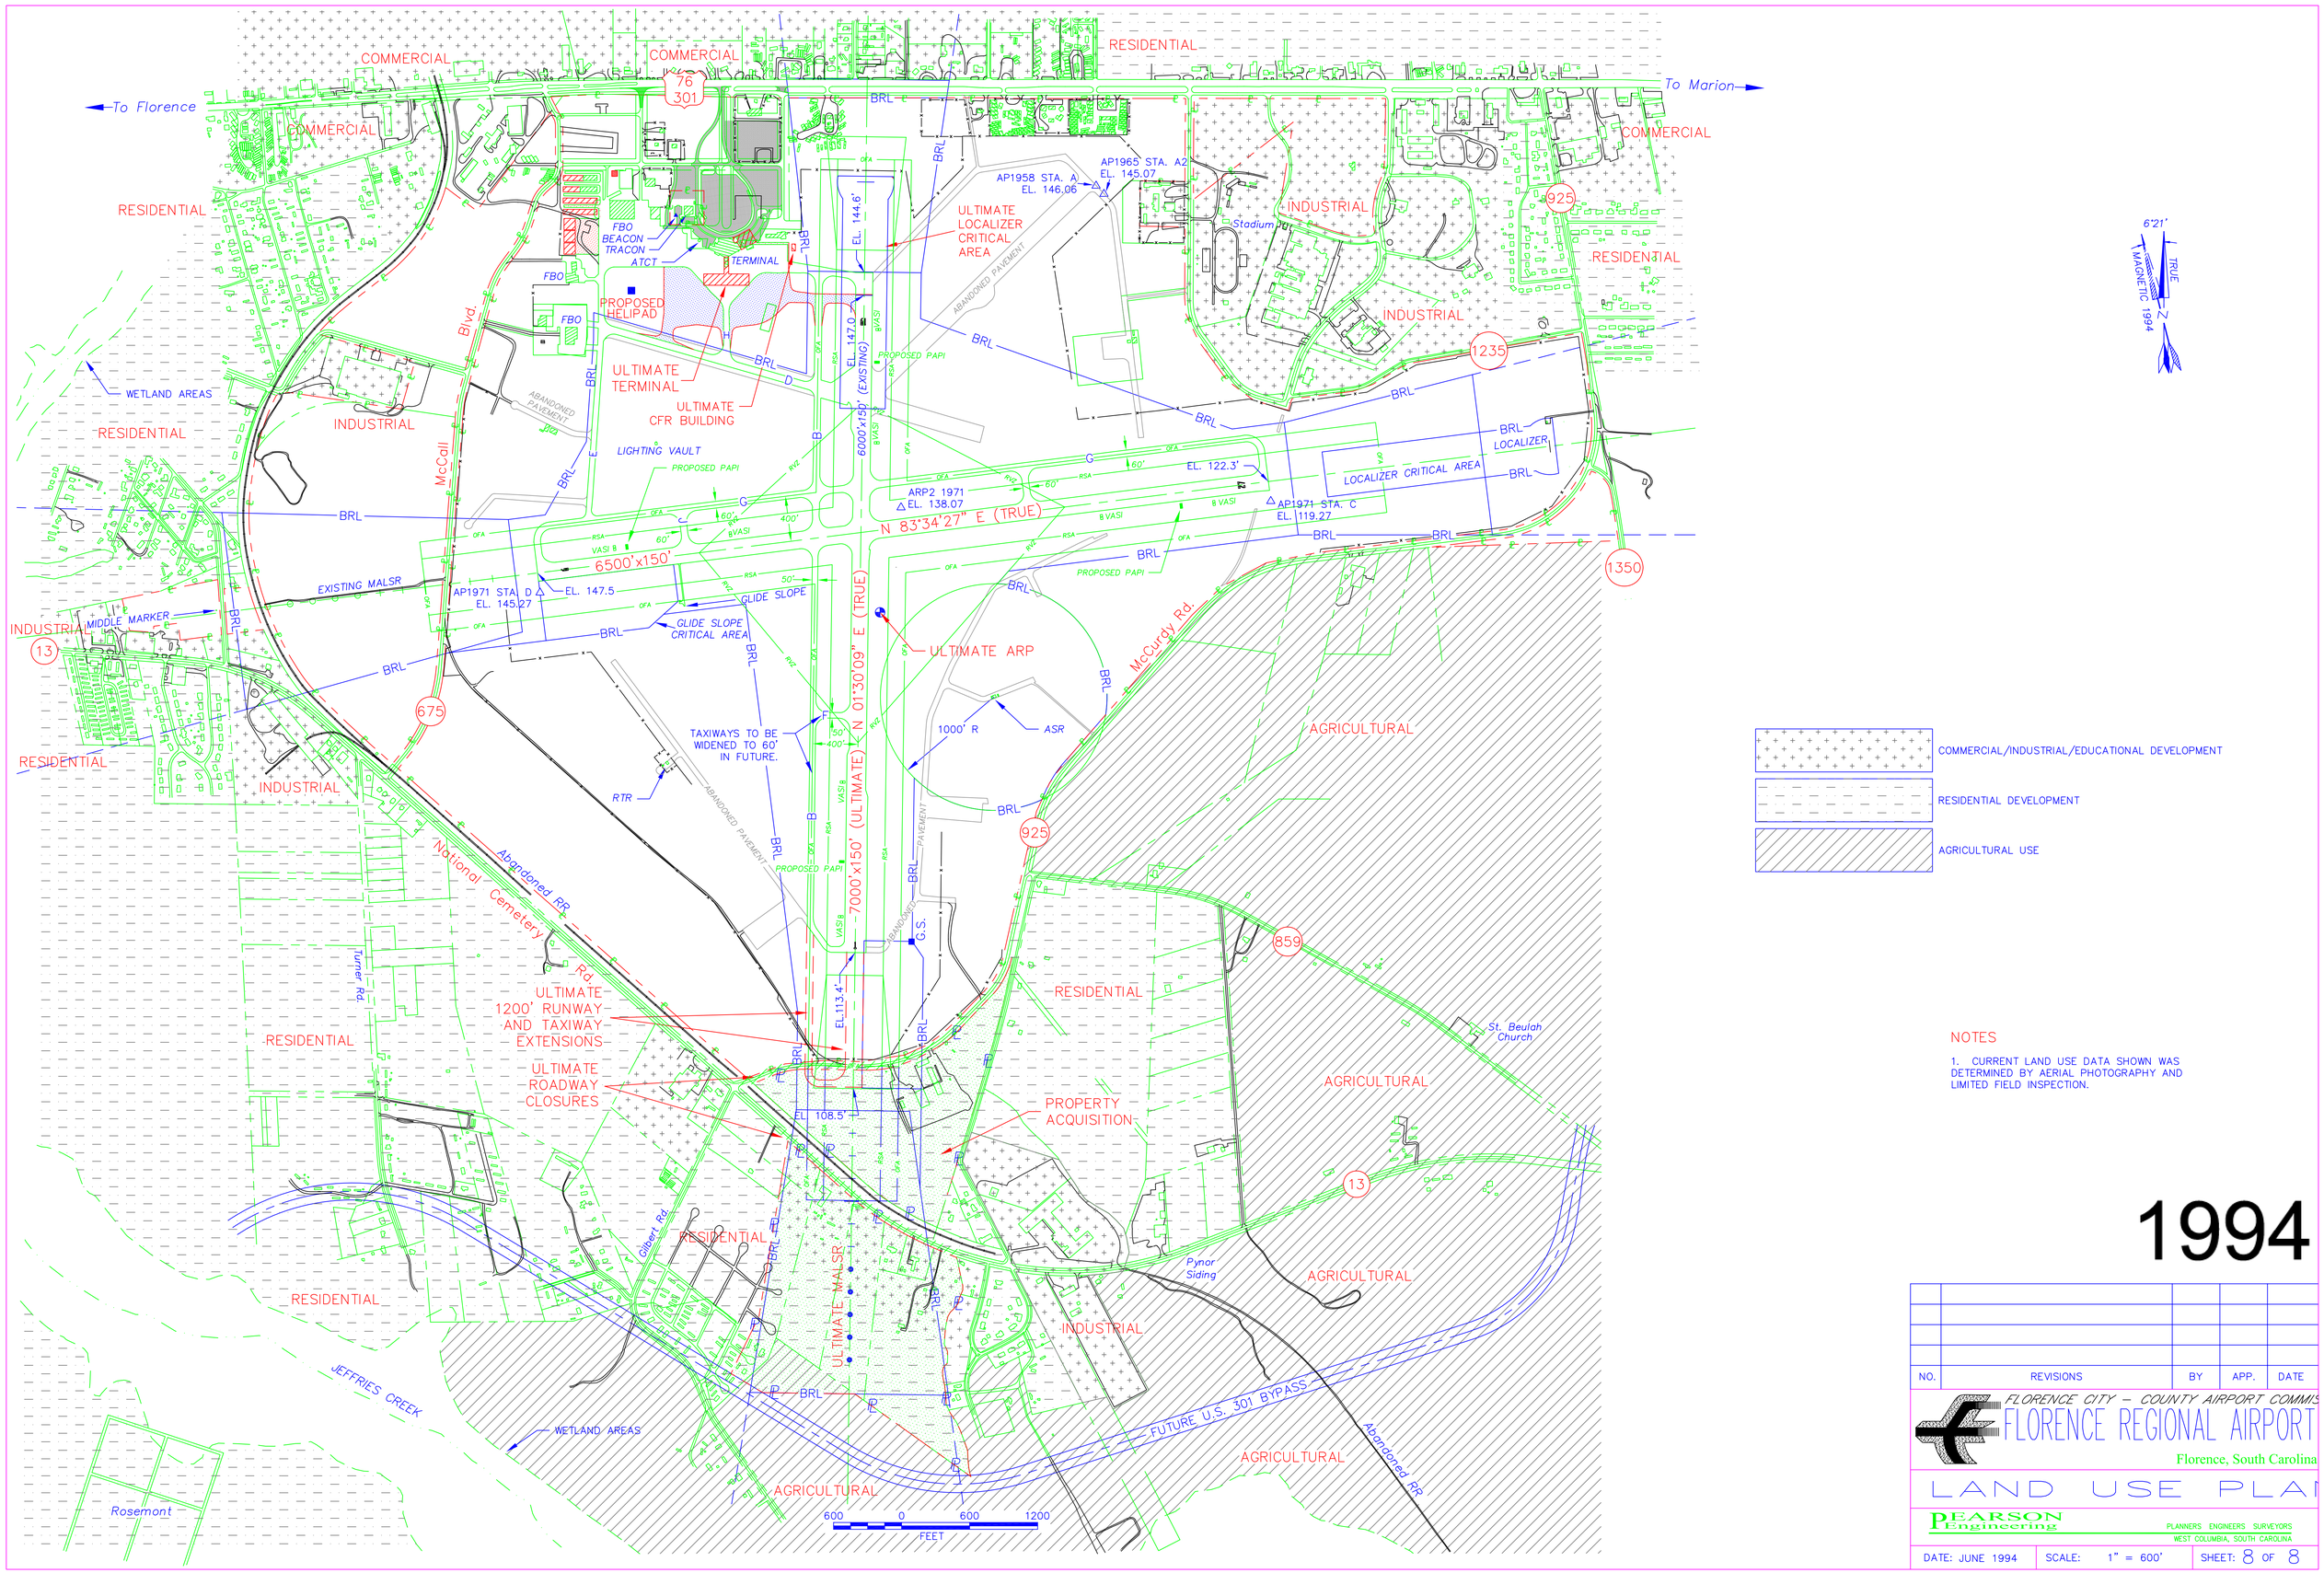

NOTES

1. CURRENT LAND USE DATA SHOWN WAS DETERMINED BY AERIAL PHOTOGRAPHY AND LIMITED FIELD INSPECTION.

1994

NO.	REVISIONS	BY	APP.	DATE

FLORENCE CITY – COUNTY AIRPORT COMMIS

FLORENCE REGIONAL AIRPORT

Florence, South Carolina

LAND USE PLAN

PEARSON Engineering

PLANNERS ENGINEERS SURVEYORS
WEST COLUMBIA, SOUTH CAROLINA

DATE: JUNE 1994 | SCALE: 1" = 600' | SHEET: 8 OF 8