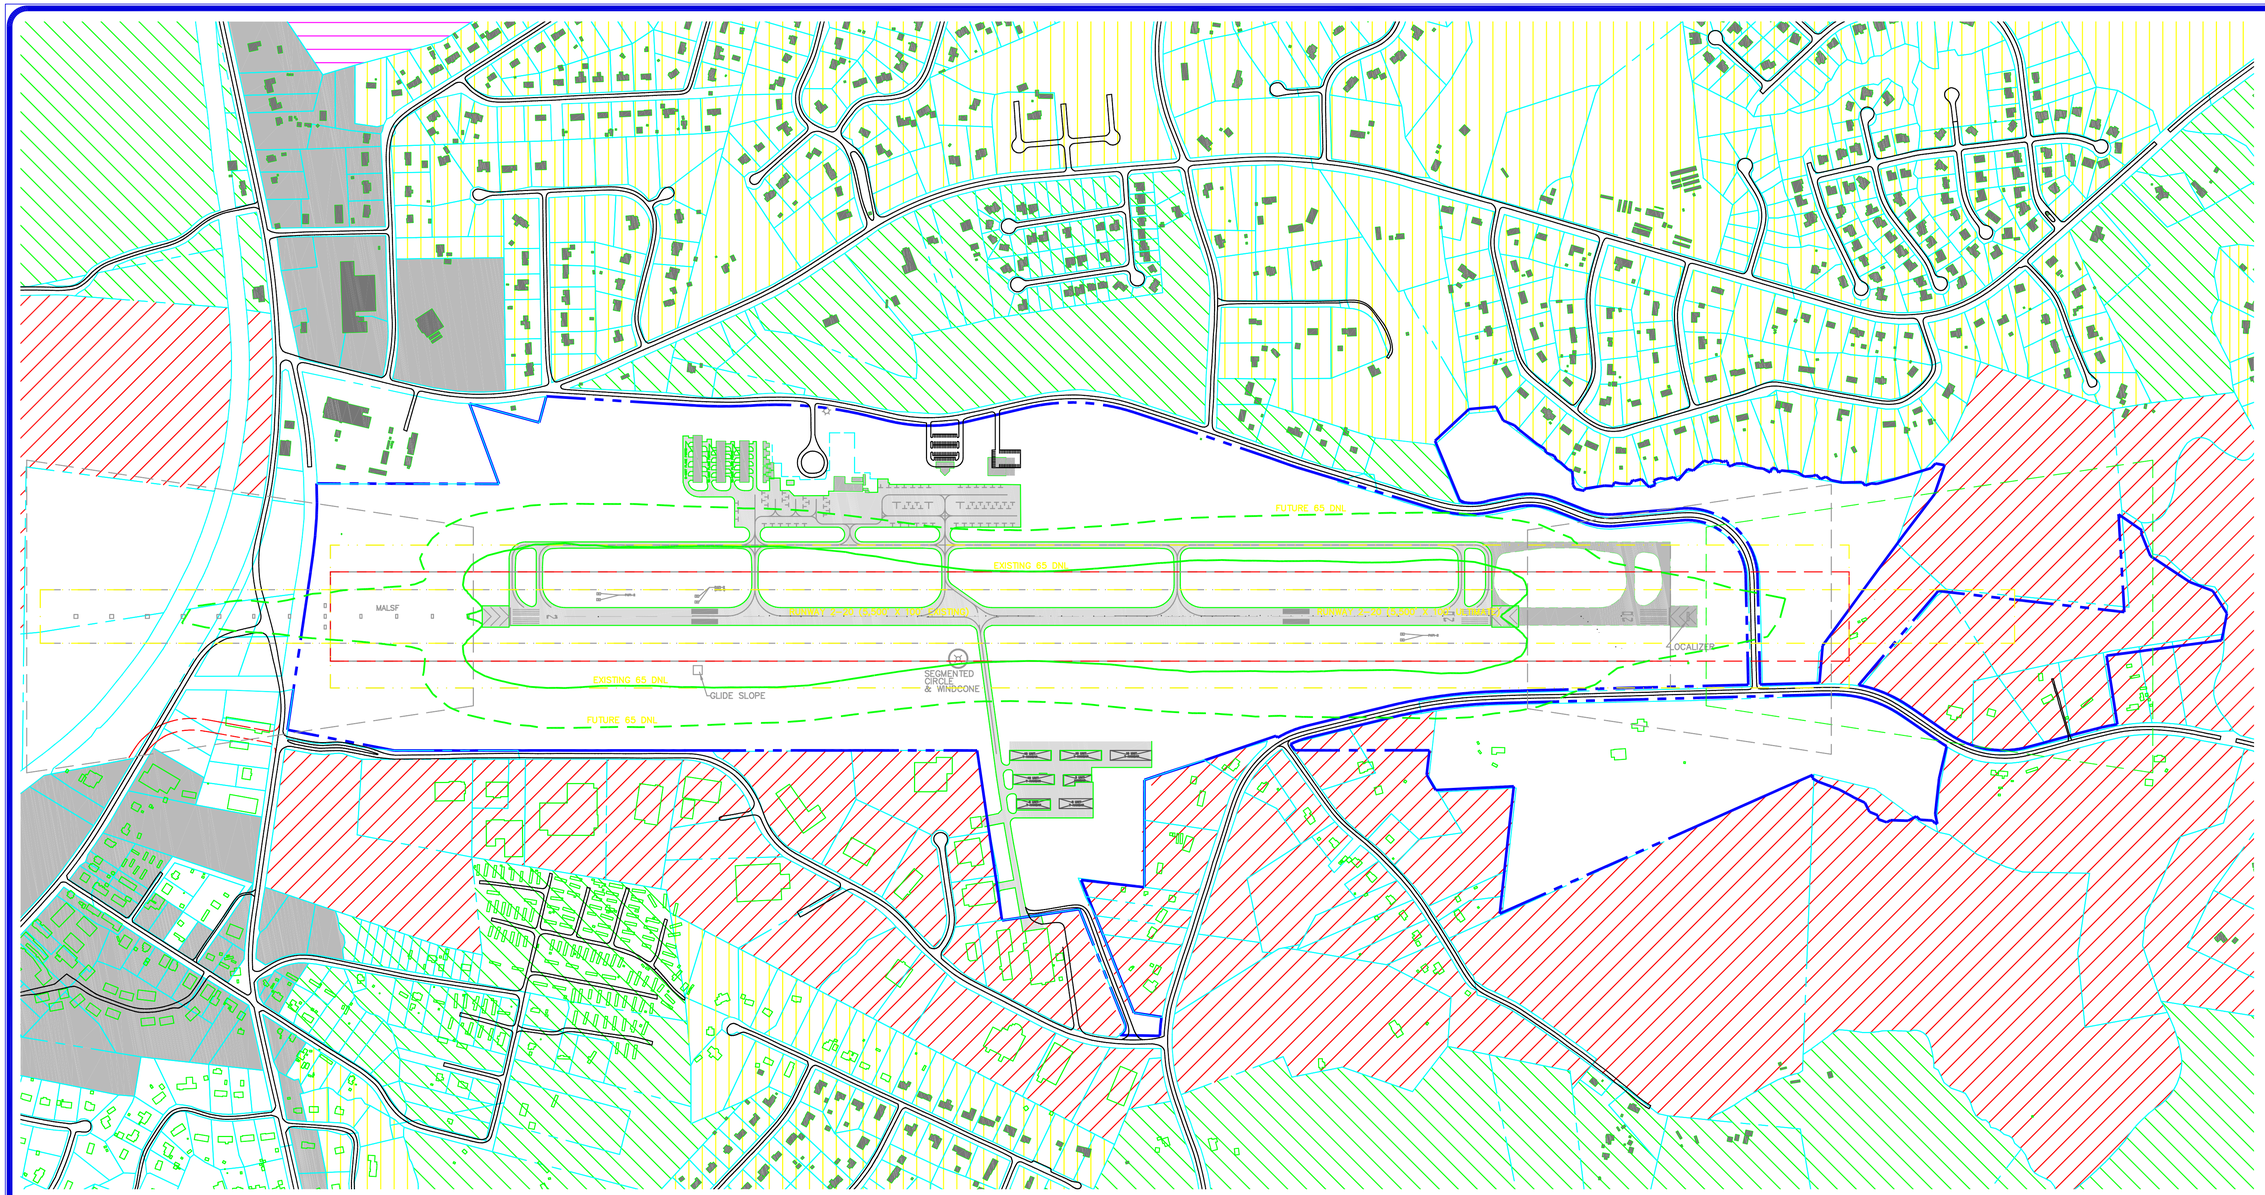

LEGEND

ITEM	EXISTING	ULTIMATE
ROADS (UNPAVED)		
ROADS (PAVED)		
BUILDINGS / STRUCTURES		
AIRPORT PAVED AREAS		
RUNWAY PROTECTION ZONE (RPZ)		
RUNWAY OBJECT FREE AREA (OFA)		
RUNWAY OBJECT FREE ZONE (OFZ)		
RUNWAY SAFETY AREA (RSA)		
ZONING LIMITS		
NOISE CONTOURS (65 DNL)		

ZONING LEGEND

- EXISTING PROPERTY LINE
- AIRPORT PROPERTY LINE
- URBAN RESIDENTIAL
- NEIGHBORHOOD MIXED USE
- COMMUNTIY MIXED USE
- INDUSTRY/EMPLOYMENT USE

NOTE: LAND USE DISTRICTS PER YORK COUNTY, CITY OF ROCK HILL GIS, AUGUST 2002

MAGNETIC DECLINATION 06°25'28.49" WEST 1/23/2003 SOURCE: CHARLOTTE SECTIONAL AERONAUTICAL CHART RD EDITION

TRUE NORTH

APPROVALS

CITY OF ROCK HILL

DATE	SIGNATURE	TITLE

SOUTH CAROLINA DEPARTMENT OF COMMERCE
DIVISION OF AERONAUTICS

DATE	SIGNATURE	TITLE

400 200 0 400 800 1200
SCALE IN FEET
1"=400'

2004

TALBERT&BRIGHT
ENGINEERING & PLANNING CONSULTANTS
4944 PARKWAY PLAZA BOULEVARD, SUITE 350
CHARLOTTE, NORTH CAROLINA 28217
PHONE: 704-426-6070 FAX: 704-426-6080
www.talbertandbright.com

	REVISIONS	DATE
1	APPROVED	2/5/2004
2	FAA COMMENTS	2/6/2004
3		
4		
5		

DESIGNED BY: CBS
PROJECT ENG.: CBS
PROJECT NO.: 3709-0101
DRAWN BY: JAF
CHECKED BY: CBS
DATE ISSUED: AUGUST 2003

ROCK HILL/
YORK COUNTY AIRPORT
BRYANT FIELD

T:\Tblocks\RockHill.ogo.jpg

LAND USE PLAN

AIRPORT MASTER PALN

SCALE: 1"=400'

FILE NAME: 0101LAND-USE.DWG

SHT. 5
OF 13