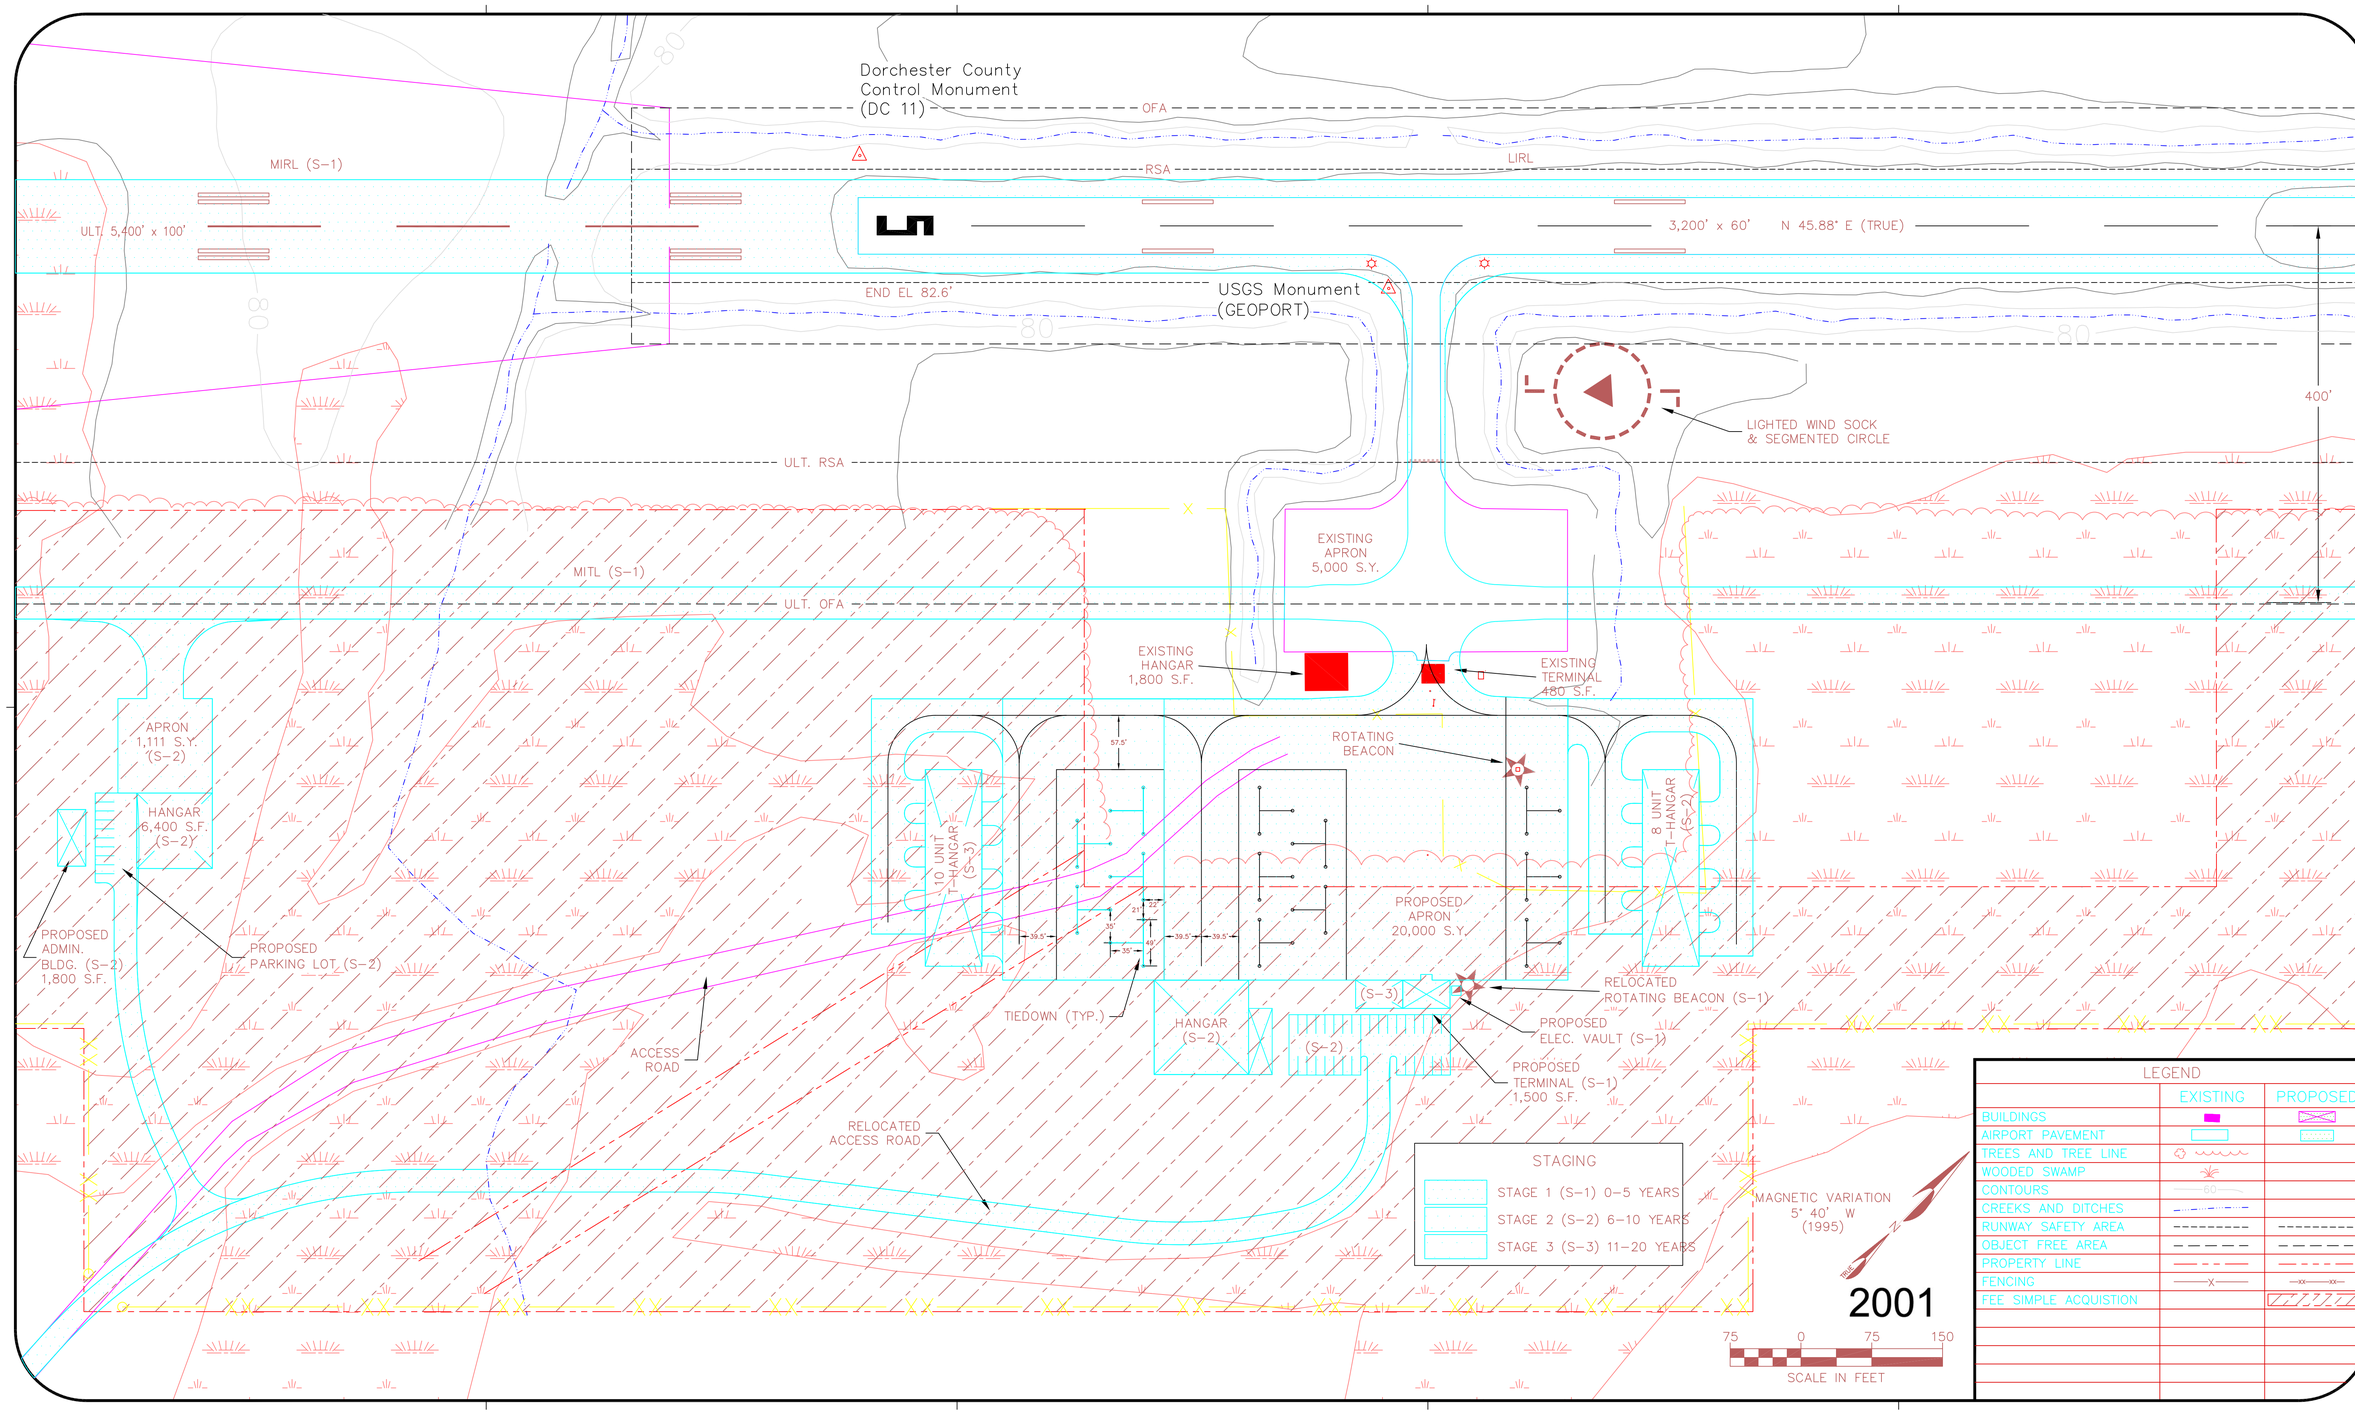

THE LPA GROUP

THE LPA GROUP INCORPORATED
TRANSPORTATION CONSULTANTS

ATLANTA, GA • CHARLESTON, SC • CHARLOTTE, NC • CHICAGO, IL • COLUMBIA, SC
GREENSBORO, NC • KNOXVILLE, TN • MOBILE, AL • MYRTLE BEACH, SC
RALEIGH, NC • RICHMOND, VA • TALLAHASSEE, FL • TAMPA, FL

DORCHESTER COUNTY SEAL 1897

ST. GEORGE AIRPORT
ST. GEORGE, SOUTH CAROLINA
AIRPORT LAYOUT PLAN UPDATE STUDY

TERMINAL AREA PLAN

DESIGN TGM	DRAWN TGM	CHECK	PROJECT NO. CP010031

REVISION	DATE	DESCRIPTION	BY

SPONSOR APPROVAL

COLIN L. MARTIN
COUNTY ADMINISTRATOR

DORCHESTER COUNTY
AERONAUTICS
BOARD

DATE:

DATE
JULY 31, 2001

3
DRAWING NO.